

PATIO SEATING SCHEDULE									
Menu	Type	Count	Manufacturer	Model	Depth	Height	Material	Finish	
Patio Chair	2H	1	Benetton Design Group	VENDOR00000000					
Patio Table - 4 Top	1	1	Benetton Design Group	7B10053036-ALH-WB07	2'-0"	2'-5 1/4"	Aluminum, Dark Bronze	RAL 4002-0232-CM4 Bronze	One Coat
Patio Table - 4 Top - ADA	1	1	Benetton Design Group	7B10053036-ALH	1'-6"	2'-5 1/4"	Aluminum, Dark Bronze	RAL 4002-0232-CM4 Bronze	One Coat
Patio Table - 2 Top	1	1	Benetton Design Group	7B10053424-ALH-WB07	2'-0"	2'-5 1/4"	Aluminum, Dark Bronze	RAL 4002-0232-CM4 Bronze	One Coat
Umbrella - Rectangular	1	1	Benetton Design Group	7B41413444	4'-0"	6'-0"	Aluminum, Dark Bronze	RAL 4002-0232-CM4 Bronze	One Coat
Side Table - Square	1	1	Benetton Design Group	DRP-2-3F-P	1'-4"	2'-3 1/4"	Aluminum, Dark Bronze	RAL 4002-0232-CM4 Bronze	One Coat


B2 PATIO PLAN
14' x 1'-0"

SHEET NUMBER




A-101

SCOPE OF WORK MATRIX - MODULAR REFUSE ENCLOSURE

	MRES - MODULAR REFUSE ENCLOSURE SUPPLIER	GC - GENERAL CONTRACTOR	ADR - ARCHITECT OF RECORD
DESIGN/CONSTRUCTION			
1 SITE AND ENCLOSURE PLAN WITH BRICK AND MORTAR COLORS	ADR	MRES	ADR
2 DESIGN OF PREFABRICATED MODULAR REFUSE ENCLOSURE, EOR FOR THE MRE ONLY	MRES	MRES	MRES
3 MRE BUILDING AND ENCLOSURE WALL REACTION LOADS	ADR	MRES	ADR
4 FOUNDATION DESIGN	ADR	GC	ADR
5 PREPARE MODULAR REFUSE ENCLOSURE WITH BACK PANELS, SIDE PANEL, AND VOLUMETRIC STORAGE ROOM WITH INTERIOR WALL PANELING AND EXTERIOR THIN BRICK VENEER TO MATCH BUILDING BRICK AND MORTAR	MRES	MRES	MRES
6 GATE PULLS, CANE BOLT ASSEMBLY, HOLES AND SLEEVE FOR CANE BOLTS	MRES	MRES	MRES
7 ANCHOR BOLTS AND BASE PLATES FOR MRE STRUCTURE	GC	GC	GC
8 SLAB RAMP FOR MRE	GC	GC	GC
9 UTILITIES AT MRE - INCLUDING HYDRANT	GC	GC	GC
10 BOLLARDS AND GATE POSTS	GC	GC	GC
11 GATE HINGES AND ASSEMBLY HARDWARE	MRES	MRES	MRES
12 TRASH GATE STEEL FRAMES AND BRONZE M/PANELS FOR GATES	MRES	MRES	MRES
13 TRASH LID BUMPERS	MRES	MRES	MRES
14 PAINTING - ANY PAINTING NEEDED FOR BOLLARDS OR TRASH GATES	GC	GC	GC
15 SHELVING FOR STORAGE ROOM	GC	GC	GC
16 DOWNSPOUT SPLASH BLOCK	GC	GC	GC
17 DEMOS AND SEALED DRAWINGS	MRES	MRES	MRES
18 SITE WORK AND MRE CURBS, FOUNDATION AND SLABS	GC	GC	GC
19 LOCAL PERMITS	GC	GC	GC
PREFAB ERECTION			
20 ONE WORKMAN TO ERECT MRE	MRES	MRES	MRES
21 16,000 LB. EXTENDED REACH FORK LIFT FOR UNLOADING AND SETTING OF MRE	GC	GC	GC
22 SHIPING, UNLOADING AND HANDLING FOR MRE	MRES	MRES	MRES
23 TEMPORARY PROTECTION OF MRE SLAB DURING PREFAB ERECTION PHASE	MRES	MRES	MRES
24 PREFAB WALL PENETRATIONS AND CUTOFFS AFTER SAGEBRUSH DEMOLITION	GC	GC	GC
25 FINAL CLEANING OF BRICK VENEER ON PREFAB WALL PANELS. ANY WALL PANEL APPEARANCE ISSUES OR CONCERNS ARE TO BE BROUGHT TO SAGEBRUSH'S ATTENTION PRIOR TO DEMOLITION.	MRES	MRES	MRES
26 FURNISH DUMPSTERS FOR CONSTRUCTION DEBRIS	GC	GC	GC
27 FURNISH TEMPORARY POWER, WATER AND TOILET FACILITIES	GC	GC	GC
28 PRE-FUNCTIONAL INSPECTION PRIOR TO MRE DEMOLITION	GC/MRES	GC/MRES	GC/MRES
SEALANTS, BRICKER, BOLTS AND CHAINING			
29 PANEL TO PANEL JOINT APPLICATION OF LOW MODULUS ELASTOMERIC SEALANT	MRES	MRES	MRES
30 PANEL TO BUILDING SLAB JOINT WATERPROOFING SEALANT BEAD	GC	GC	GC
31 SEAL WALL PENETRATIONS AFTER MRE DEMOLITION	GC	GC	GC
CRITICAL PREDECTIONS FOR PREFAB DEMOLITION			
32 CONCRETE SLAB AND APRON SUPPORTING MRE SHOULD BE COMPLIANT WITH SPECIFICATIONS OUTLINED IN THE STRUCTURAL SET - REFUSE ENCLOSURE FOUNDATION NOTES	GC	GC	GC
33 FIELD VERIFY GATE POST CENTER TO CENTER DIMENSIONS, PRIOR TO GATE FRAMES AND GATE BEING FABRICATED	GC	GC	GC
34 THE SITE SHALL BE WELL GRADED WITH SUITABLE GROUND CONDITIONS TO PROPERLY SUPPORT THE MOVEMENT OF EQUIPMENT AND VEHICLES AND MATERIAL LAYDOWN AROUND THE BUILDING	GC	GC	GC
35 ANY OPENINGS IN BUILDING SLAB TO BE COVERED OR CORRODED OFF	GC	GC	GC
DISCLAIMER			
36 IF AN ADEQUATE WATER SOURCE OR POOR SITE CONDITIONS DO NOT ALLOW FOR THIS WORK TO BE PERFORMED, GC WILL EITHER PAY MRES TO REMEDIATE OR BE RESPONSIBLE FOR CLEANUP	GC	GC	GC
37 NO OTHER TRADES ALLOWED TO WORK IMMEDIATELY ON/AROUND SLAB OR INSIDE BUILDING DURING INSTALLATION OF MRE	GC	GC	GC
38 PROTECT EXTERIOR BUILDING FACADE FROM OTHER TRADES, SUCH AS FINISH GRADING OR CONCRETE WORK UP AGAINST BUILDING	GC	GC	GC
39 NOTIFY MRE SUPPLIER IF A NON-UNION INSTALLER WOULD CAUSE CONCERNS	GC	GC	GC
40 INSPECTIONS BY AIA OR 3RD PARTY TESTING COMPANIES	GC	GC	GC
NOTES			
1. SCOPE OF WORK MATRIX IS BASED OFF SAGEBRUSH SHOP DRAWINGS. GC IS RESPONSIBLE FOR ALL ITEMS NOTED AND SHALL BID ACCORDINGLY.			
2. REFER TO REFUSE ENCLOSURE NOTES ON A-103 THAT ARCHITECTURAL DRAWINGS ARE FOR REFERENCE ONLY. RE. SHOP DRAWINGS			

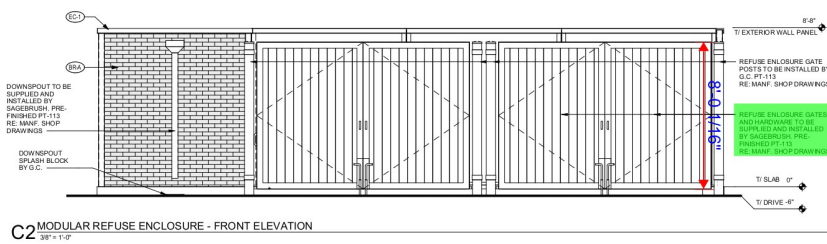

MARK	DESCRIPTION	MANUFACTURER	MODEL NAME	MODEL NUMBER	COLOR	NOTE
BR-A	BRICK VENEER (PRIMARY)	OLEN-GERY	COLORMATE - WIRE CUT		DARK BROWN	BRICK FINISH BY PANEL MANUF. MORTAR POLYMER PLUS SANDED GROUT #38
BR-B	BRICK VENEER (ACCENT)	OLEN-GERY	CREAM WHITE - WIRE CUT		LIGHT BROWN	BRICK FINISH BY PANEL MANUF. MORTAR POLYMER PLUS SANDED GROUT #38
CP-1	CANOPY METAL FASCIA	DURA COAT		DC1981-2713	DARK BRONZE	70L RUBBER BRONZE METALLIC TEXTURE FPO
CP-2	CANOPY METAL DECK	DURALAST / EXCEPTIONAL METALS			WHITE	SMOOTH WHITE, HIGH GLOSS
CP-1	PARAPET WALL COPING		OUTSLATION LOAD	SYSTEM 2	SYNTHETIC WHITE	
BT-1	SIFS	ENV	HORIZONTAL PANEL, STACKED, WITH CORNER WRAP		CARNIVAL RED H W/M	L728 70CL 70% 3 COAT NON PLACUSE BLENDABLE
MT-100	EXTERIOR PAINT	SHERWIN WILLIAMS	SHERCRYL HIGH PERFORMANCE ACRYLIC #898-350	SW 2807	ROCKWOOD	REFUSE ENCLOSURE, FINISH SEMI-GLOSS ON DOOR FRAMES, SATIN ON WALLS
PT-113	EXTERIOR PAINT	SHERWIN WILLIAMS	SHERCRYL HIGH PERFORMANCE ACRYLIC #898-350		DARK BRONZE	FINISH SEMI-GLOSS
BT-1	STOREFRONT	VOL	VES-45		DARK BRONZE (MATE)	

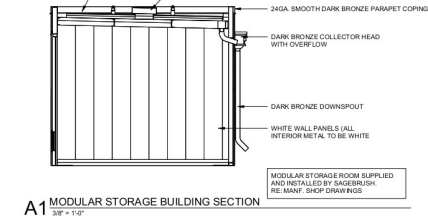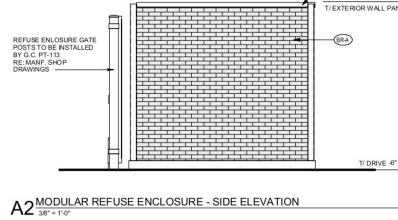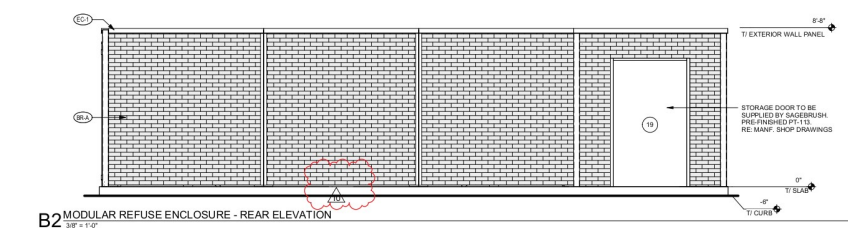

D1 MODULAR REFUSE ENCLOSURE - PLAN
1/4\"/>

MODULAR REFUSE ENCLOSURE NOTES

1. IN THE ARCHITECTURAL DRAWINGS, REFUSE ENCLOSURE AND MAIN BUILDING ARE BOTH NOTED WITH FINISH SLAB AT 2'-0\"/>

Chick-fil-A
5200 Buffington Road
Atlanta, Georgia
30349-2998

GREGORY L. DASPIT
Architect • Planner • Construction Management

14881 Quorum Dr. Suite 800
Tucker, Georgia 30084
Phone (770) 386-0338 Fax (770) 386-0379

3/19/2026 12:52:10 PM

CHICK-FIL-A
Youree Drive FSU
7010 Youree Dr.
Shreveport, LA 71105

FSR#01434
BUILDING TYPE: REUSE
P14 SEE LRG 2218
PRINTED FOR: PERMIT





REVISION SCHEDULE

NO.	DATE	DESCRIPTION
2	01/06/2025	BID
9	03/04/2026	PAGE TURN
10	03/17/2026	CIVIL COORDINATION

CONSULTANT PROJECT # 24017
DATE 3/19/2026 12:52:10 PM
DRAWN BY: WYB
Checked and confirmed on the drawing and all signs have been placed by the owner and approved by the architect. No other changes or modifications shall be made without the written consent of the architect.

REFUSE ENCLOSURE

SHEET NUMBER **A-103**

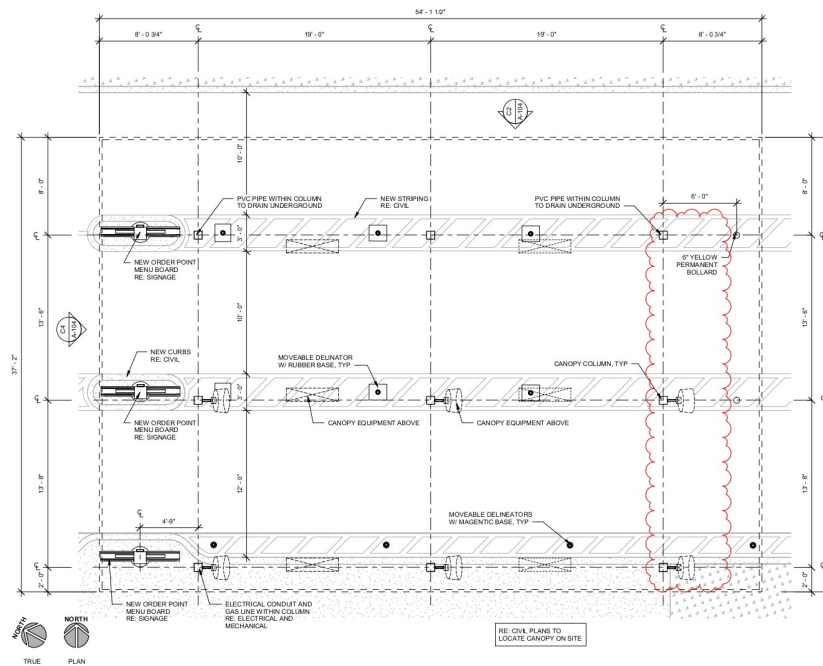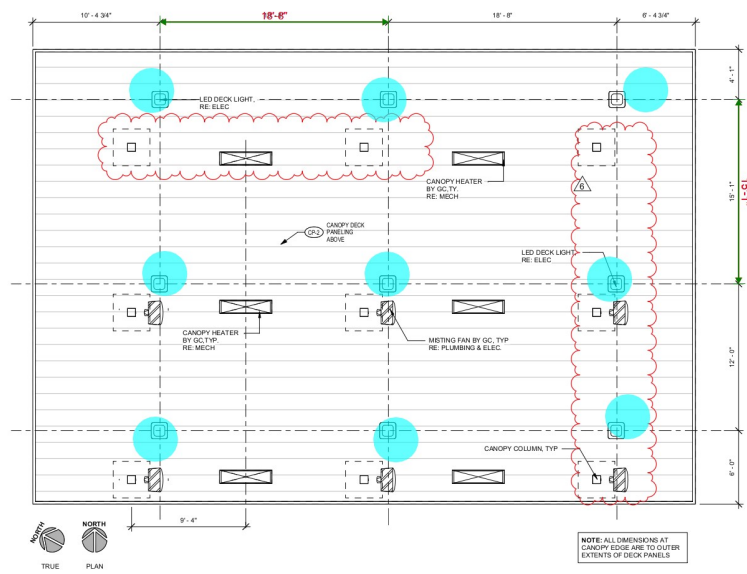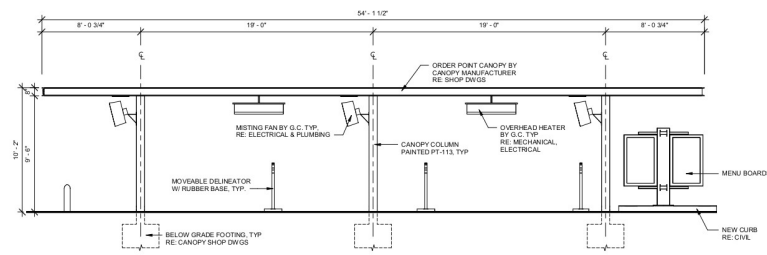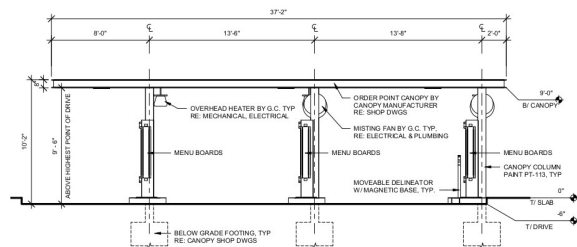

TOP OF CURB AND MAIN BUILDING FINISH SLAB NOTED AS 0'-0". ACTUAL HEIGHTS WILL VARY BETWEEN MAIN BUILDING FINISH SLAB AND TOP OF CURB. REFER TO CIVIL FOR ALL FINISH SLAB AND TOP OF CURB HEIGHTS.

ARCHITECTURAL CANOPY DRAWINGS
ARE FOR REFERENCE ONLY. GC TO
REFER TO CANOPY SHOP DRAWINGS
AND LANE SUPPLY FOR INSTALL.



Chick-fil-A
5200 Buffington Road
Atlanta, Georgia
30349-2998

GREGORY L. DASPIT
Architect • Planner • Construction Manager

14881 Quorum Dr. Suite 800
Dallas, Texas 75254
Phone: (972) 386-0338 Fax: (972) 386-0578



1/30/2026 1:03:54 PM

CHICK-FIL-A
Youree Drive FSU
70701 Youree Dr.
Shreveport, LA 71105

FSR#01434
BUILDING TYPE / SIZE: P14 SE LRG
RELEASE: 22.08

NO.	DATE	DESCRIPTION
6	12/22/2025	VO UPDATES

CONSULTANT PROJECT #	24017
DATE	1/30/2026 1:03:54 PM
DRAWN BY	KH/CB

Information contained on this drawing and in all digital files produced for above named project may not be reproduced in any manner without express written or verbal consent from AECOM/consult/representative.

SHEET
ORDER POINT CANOPY

SHEET NUMBER

A-104


03/30/2026 1:03:54 PM Autodesk Docs://LA_01434_Yoursee Drive FSU_2024.2_FSR01434_Yoursee Drive FSU_ARC - COMPOSITE.MT SE-01434-A-104-ORDER POINT CANOPY

PT-113: Paint @ 1'-4" X 1'-4" X 9'-6" H Column 9.0 EA


TOP OF CURB AND MAIN BUILDING FINISH SLAB NOTED AS 0'-0". ACTUAL HEIGHTS WILL VARY BETWEEN MAIN BUILDING FINISH SLAB AND TOP OF CURB. REFER TO CIVIL FOR ALL FINISH SLAB AND TOP OF CURB HEIGHTS.

ARCHITECTURAL CANOPY DRAWINGS ARE FOR REFERENCE ONLY. GO TO REFER TO CANOPY SHOP DRAWINGS AND LANE SUPPLY FOR INSTALL.


NOTE: ALL DIMENSIONS AT CANOPY EDGE ARE TO CENTER EXTENTS OF DECK PANELS

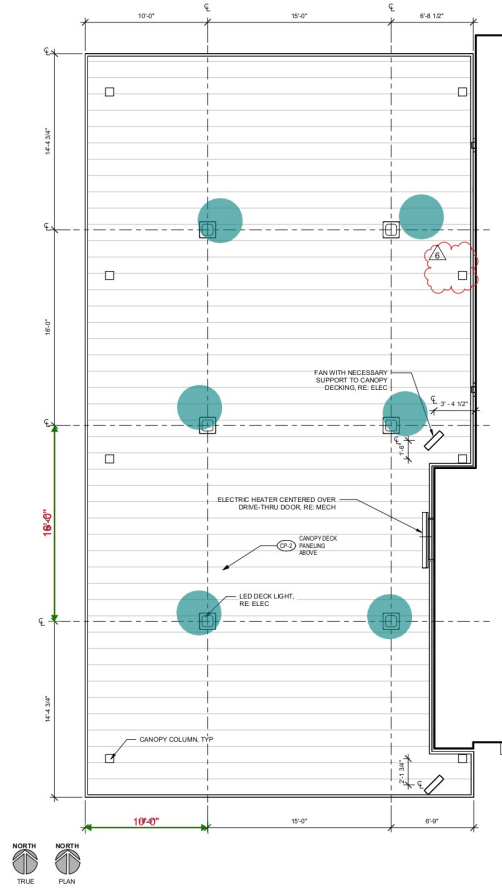


B4 OUTSIDE MEAL DELIVERY CANOPY REFLECTED CEILING PLAN
1/4" = 1'-0"

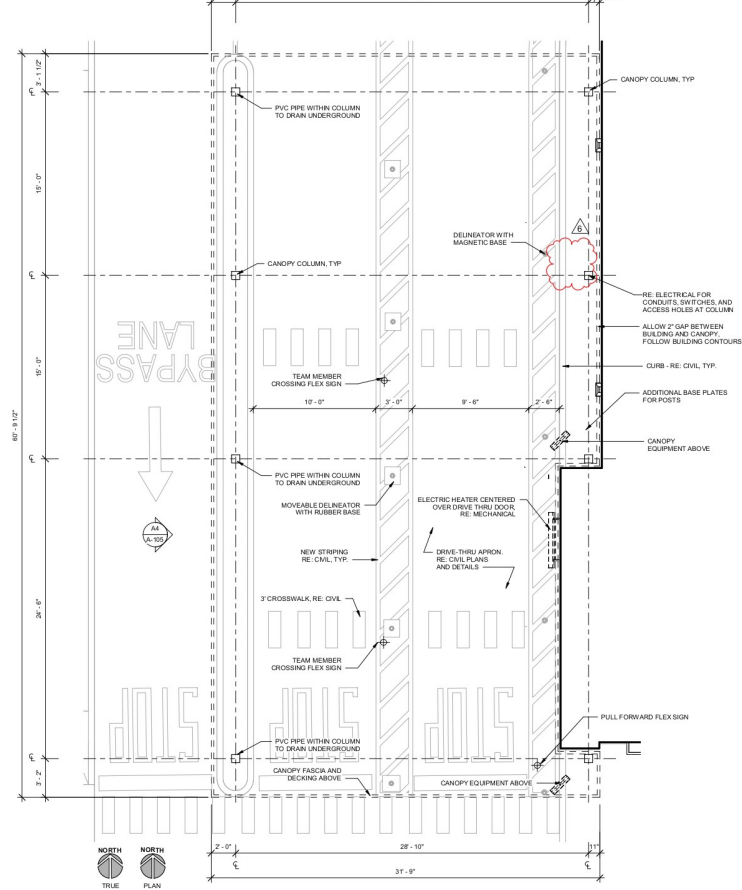

B2 OUTSIDE MEAL DELIVERY CANOPY PLAN
1/4" = 1'-0"

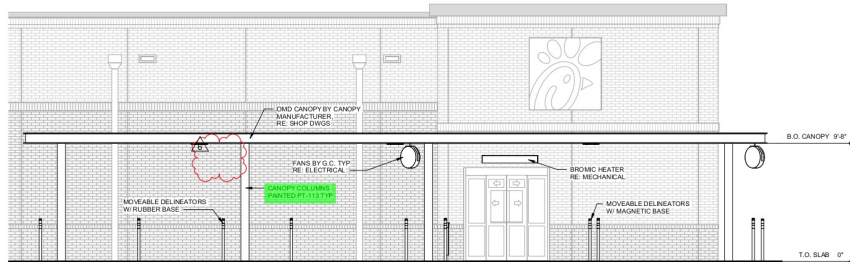

A4 OVERHEAD MEAL DELIVERY CANOPY - SIDE
1/4" = 1'-0"

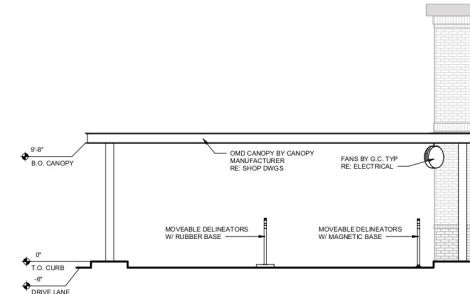

A2 OVERHEAD MEAL DELIVERY CANOPY - EGRESS
1/4" = 1'-0"



Chick-fil-A

Chick-fil-A
5200 Buffington Road
Atlanta, Georgia
30349-2998

GREGORY L. DASPIT
Architect - A - Planning - Construction Management

1481 Quorum Dr. Suite 800
Dulles, VA 20146
Phone (703) 386-0338 Fax (703) 386-0279



1/30/2025 1:03:57 PM

CHICK-FIL-A
Youree Drive FSU
7010 Youree Dr.
Shreveport, LA 71105


FSR#01434
BUILDING TYPE / SIZE: P14 SE LRG
RELEASE: 2/18
PRINTED FOR:

PERMIT
REVISION SCHEDULE
NO. DATE DESCRIPTION
6 12/22/2025 VO UPDATES

For Construction -
CONSULTANT PROJECT # 24017
DATE 1/30/2025 1:03:57 PM
DRAWN BY KAYCE
Reviewed on this drawing and all other drawings for compliance with the applicable building codes and standards. The reviewer is not responsible for the accuracy of the information provided on this drawing or any other drawings. 

OUTSIDE MEAL DELIVERY CANOPY
SHEET NUMBER

A-105

 [illegible]

FINISH PLAN KEYNOTES	
2	STEEL WALL BY OWNER
4	BLANK TRANSITION STRIP, RE: THRESHOLD DETAIL
6	START WITH FULL LENGTH TILE AT CORNER.
8	RE: OFFICE DOOR THRESHOLD DETAIL.
9	START WITH FULL LENGTH TILE ALIGNED AGAINST WALK-IN FREEZER THRESHOLD

FINISH PLAN LEGEND:

	PORCELAIN TILE		
	KITCHEN TILE		
	FLOORING BY PLAYMATE INSTALLER		
	WATERPROOFING		
	KERDI FLASHING		
	CLEAN OUT RE-PLUMBING		
	STEEL WALLS BY OWNER		



Chick-fil-A
5200 Buffington Road
Atlanta, Georgia
30349-2998

GREGORY L. DASPIT
Architecture • Planning • Construction Management

14881 Quorum Dr. Suite 800
Dallas, Texas 75254
Phone: (972) 386-0338 Fax: (972) 386-0578



1/30/2026 2:36:57 PM

CHICK-FIL-A
Youree Drive FSU
7010 Youree Dr.
Shreveport, LA 71105

FSR#01434

BUILDING TYPE / SIZE: P14 SE LRG
RELEASE: 22.08
PRINTED FOR:

PERMIT

NO.	DATE	DESCRIPTION
2	01/06/2025	BID

6 12/22/2025 VO UPDATES

■

on

eti

ruo

DATE 1/30/2026 2:38:57 PM

Information contained on this drawing and in all digital files produced for above named project may not be reproduced in any manner without express written or verbal consent from:

FLOOR FINISH PLAN

SHEET NUMBER

A-211

FRP-2: Fiberglass Reinforced Plastic Wall Panels 10'-2" H	19.6 FT	
PT-31B Paint @ Wall 11'-0" H	27.5 FT	

B4 REFLECTED CEILING PLAN
1/4" = 1'-0"

	PT-31A Paint @ Ceiling	1175.7 SQ FT
	PT-31A Paint @ 0'-8" H Soffit	155.0 SQ FT
	PT-41 Paint @ Ceiling	277.0 SQ FT

MARK	DESCRIPTION	MANUFACTURER	MODEL NAME	FINISH SCHEDULE - RCP	MODEL NUMBER	COLOR	SIZE	NOTE
ACT-1	ACOUSTICAL CEILING PANEL AND GRID	PERFORMA VINYL ROCK	PERFORMA VINYL ROCK	1142-RCP-1	WHITE	24" x 24" x 1/2"	GRID STANDARD 15" SQUARE LAY-IN GRID, WHITE	
ACT-2	ACOUSTICAL CEILING PANEL AND GRID	PERFORMA VINYL ROCK	PERFORMA VINYL ROCK	1228F-RCP-1	WHITE	24" x 24" x 3/4"	GRID ELITE NARROW REVEAL CORNER BEVEL 15" SQUARE LAY-IN GRID, WHITE	
ACT-11	ACOUSTICAL CEILING PANEL AND GRID	USG	USG	24" x 24" x 1/2"	WHITE	24" x 24" x 1/2"	GRID USG DIXON 15" SQUARE LAY-IN GRID, WHITE	
ACT-12	ACOUSTICAL CEILING PANEL AND GRID	USG	USG	24" x 24" x 1/2"	WHITE	24" x 24" x 1/2"	GRID USG DIXON 15" SQUARE LAY-IN GRID, WHITE	
PT-31A	INTERIOR CEILING PAINT	SHAW-WALLACE	PRO MARK 200 ZERO VOC PAINT	100-7051	MILK CHALK		PAINT FLAT	
PT-31B	INTERIOR CEILING PAINT	SHAW-WALLACE	PRO MARK 200 ZERO VOC PAINT	100-7051	MILK CHALK		PAINT FLAT	
REFLECTED CEILING PLAN GENERAL NOTES

- A.1 REFER TO FINISH SCHEDULE FOR FINISH INFORMATION NOT SHOWN ON THIS SHEET.
A.2 REFER TO MECHANICAL AND ELECTRICAL FOR INFORMATION ON LIGHT FIXTURES AND MECHANICAL FIXTURES.
A.3 ADJUST EXACT LOCATION OF LIGHT FIXTURES TO CLEAR CEILING GRID AND HVAC GRILLES.
A.4 IN OFFICE BOARD CEILING, ALIGN FIXTURES AND GRILLES BETWEEN CEILING JOISTS.
A.5 DIMENSIONS SHOWN ARE TO FACE OF FINISH.
A.6 CEILING SPEAKERS ARE NOT SHOWN HERE. SPEAKERS SHALL BE PROVIDED AND INSTALLED BY OWNER'S SUPPLIER. WHERE SPEAKERS OCCUR IN LAY-IN CEILING, SPEAKERS SHALL BE CENTERED WITHIN CEILING TILES. GC SHALL COORDINATE WITH OWNER'S SPEAKER SUPPLIER AND CUT HOLES IN CEILING AS REQUIRED FOR SPEAKER PLACEMENT.
A.7 HEIGHTS SHOWN AT CEILING ARE TO BOTTOM OF FINISH.
A.8 HEIGHTS SHOWN AT LIGHT FIXTURES ARE TO BOTTOM OF FIXTURE.
A.9 GC SHALL COORDINATE WITH CANOPY SHOP DRAWINGS FOR FINAL DIMENSIONS AT DRIVE-THRU CANOPY, INCLUDING BUT NOT LIMITED TO: OVERALL CANOPY DIMENSIONS AND LOCATIONS OF HEATERS, FANS AND LIGHTS.
A.10 SUSPENDED CEILING GRID TO BE CENTERED WITHIN ROOMS AS SHOWN UNLESS OTHERWISE SPECIFIED WITH GRID START POINT.
A.11 HEAVY DASHED LINE INDICATES SMOKE PARTITION REQUIRED FOR NON-SPRINKLERED BUILDINGS. EXTEND WALL PLUMB TO TWO DISTINCT VOLUMES AT "BACK OF HOUSE" OR KITCHEN SIDE OF WALL. EXTEND WALL SHEATHING FROM FLOOR TO ROOF DECK. DRAPED WALL SHEATHING FROM FLOOR TO 5' ABOVE FINISH CEILING. RE DRAPETYPING DETAIL A2 (A-62).
A.12 AT PLAY AREA RECOMMENDED TO ROLL THE GRID AND SPRAY THE CEILING TILES LEAVE EXTRA PAINTED TILES WITH OPERATORS.

RCP KEYNOTES

- 1 PICKUP SKIN, RE. FURNITURE
2 CEILING GRID STARTING POINT
3 AIR CURTAIN - RE. MECHANICAL
4 PRE-FINISHED METAL CANOPY BY FABRICATOR
5 TOP CORNER CURTAIN AT COOLER AND FREEZER SOFFITS
6 METAL CLOTHES PANELS ABOVE FREEZER AND COOLER. INSTALL AFTER CEILING GRID IS IN PLACE. RE. KITCHEN EQUIPMENT DRAWINGS
7 ROOF HATCH
8 MENU BOARDS
9 DOWNSPOUT
10 INTERIOR SCIENCE LIGHT FIXTURE - RE. ELECTRICAL
11 EXTERIOR SCIENCE LIGHT FIXTURE - RE. ELECTRICAL
12 EXIT LIGHT - WALL MOUNTED - RE. ELECTRICAL

REFLECTED CEILING PLAN LEGEND:

LAY-IN CEILING TILE (CT)	LAY-IN CEILING TILE (CT)	CEILING GRID START POINT	GYPSUM BOARD (CB) RE. FINISH PLAN FOR FINISHES	PRE-FINISHED METAL CANOPY BY CANOPY FABRICATOR	2' X 2' RECESSED LED LIGHT FIXTURE (B.O.H.) RE. ELECTRICAL	2' X 2' RECESSED EMERGENCY LED LIGHT FIXTURE (B.O.H.) RE. ELECTRICAL	RECESSED EMERGENCY CAN LIGHT FIXTURE - RE. ELECTRICAL	DOMESTIC LIGHT FIXTURE RE. ELECTRICAL	DINING TABLE PENDANT RE. ELECTRICAL	LED STRIP LIGHT RE. ELECTRICAL	PEACH BASKET PENDANT RE. ELECTRICAL	INTERIOR SCIENCE LIGHT FIXTURE RE. ELECTRICAL	EXTERIOR SCIENCE LIGHT FIXTURE RE. ELECTRICAL	EXIT LIGHT - WALL MOUNTED RE. ELECTRICAL
COCA-COLA PENDANT FIXTURE	SUPPLY AIR VENT RE. MECHANICAL	RETURN AIR VENT RE. MECHANICAL	WALL DIFFUSER RE. MECHANICAL	AIR CURTAIN RECESSED RE. MECHANICAL	AIR CURTAIN RECESSED RE. MECHANICAL	EXHAUST HOOD RE. MECHANICAL	FLY LIGHT (B.O.H.) RE. KITCHEN	FLY LIGHT (F.O.H.) RE. KITCHEN	DROP CORDS RE. ELECTRICAL	3-SIDED PICK-UP SIGN INDICATED TO CEILING GRID PROVIDED BY OWNER	MENU BOARDS	DOWNSPOUT	ROOF HATCH	SPEAKER VENDOR TO VERIFY LOCATIONS W/ GC
														DRAFT TYPING PARTITION REQUIRED FOR NON-SPRINKLERED BUILDINGS



Chick-fil-A
5200 Buffington Road
Atlanta, Georgia
30349-2998

GREGORY L. DASPT
Architect • Planning • Construction Management

14851 Quorum Dr. Suite 800
Dallas, Texas 75244
Phone (972) 386-0338 Fax (972) 386-0279



5/6/2026 4:28:20 PM

CHICK-FIL-A
Youree Drive FSU
7010 Youree Dr.
Shreveport, LA 71105

FSR#01434
BUILDING TYPE / SIZE: P14 SE LRG
REUSE: 2018
PRINTED FOR:

NO.	DATE	DESCRIPTION
1	5/6/2025	SBD
2	10/20/2025	V10 UPDATES
3	12/2/2025	V10 UPDATES
4	12/2/2025	IN-FIELD UPDATES

CONSULTANT PROJECT # 24017
DATE: 5/6/2026 4:28:20 PM
DRAWN BY: [Signature]
Reviewed and confirmed on the drawing and all applicable codes, standards and specifications are met and the drawing is complete and ready for construction. The contractor shall verify all dimensions and locations of fixtures and equipment shown on this drawing.

REFLECTED CEILING PLAN
SHEET NUMBER
A-221



ROOF PANEL GENERAL NOTES

- A.1 R/VALLE OF RIGID INSULATION MAY VARY DEPENDING ON MANUFACTURER. GC SHALL BE RESPONSIBLE FOR PROVIDING INSULATION TO MEET MANUFACTURER'S REQUIREMENTS
- A.2 VERTICAL ROOF MEMBRANE SURFACES ON VERTICAL BACK WALLS OF PARAPETS AND KICKERS (WHERE APPLICABLE) SHALL BE TYPICAL R/VALLE OF RIGID INSULATION. GC SHALL BE RESPONSIBLE FOR PROVIDING INSULATION TO MEET MANUFACTURER'S REQUIREMENTS
- A.3 PROVIDE PIPE SURFATS NOT SHOWN HEREIN (SEE A-4) AND CONSIDER THE LATCH OF 4" O.C. MC
- A.4 PROVIDE INSULATION TO MEET MANUFACTURER'S REQUIREMENTS
- A.5 ALL CONSTRUCTION SHALL BE IN ACCORDANCE WITH THE LATEST EDITIONS OF THE INTERNATIONAL BUILDING CODE (IBC) AND THE LATEST EDITIONS OF THE INTERNATIONAL MECHANICAL CODE (IMC)
- A.6 PROVIDE DRAINAGE AS REQUIRED TO PROVIDE PROPER DRAINAGE. GENERAL CONTRACTOR SHALL PROVIDE DRAINAGE AS REQUIRED TO ELIMINATE STAGNANT
- A.7 PROVIDE CORRELATION WITH LIGHT FIXTURES (SEE A-2 AND A-3), COORDINATE LOCATION WITH ROOF PENETRATIONS TO BE INSTALLED PER DETAILS B-1 A-30 AND C-1 A-30.

ROOF PLAN KEYNOTES

- 1 DRICKET CONSTRUCTED OF ROOF MEMBRANE ON RIGID INSULATION - SLOPE AT 1/8" PER 1" MIN
- 2 2' X 4' X 3" ROOF THATCH - BLDG OR EXTERIOR WALL
- 3 GABRIOL BELT BY OWNER
- 4 3/4" X 1/2" X 1/2" SCREW ANCHORS (METAL) IN SOLID BLOCKING BE TWENTY STEPS TO ATTACH ANCHORS (LOCATIONS APPROXIMATELY 16" WITH CENTER TO CENTER CONSTRUCTION MANAGER) DETAIL C-304B (3)
- 5 WHITE WALK-PAID MEMBRANES, TYPE
- 6 1/2" X 1/2" SCREW LAGS AND DOWS (SEE DETAIL A-30) IN EXTERIOR EXPOSURE FOR LOCATION
A-230

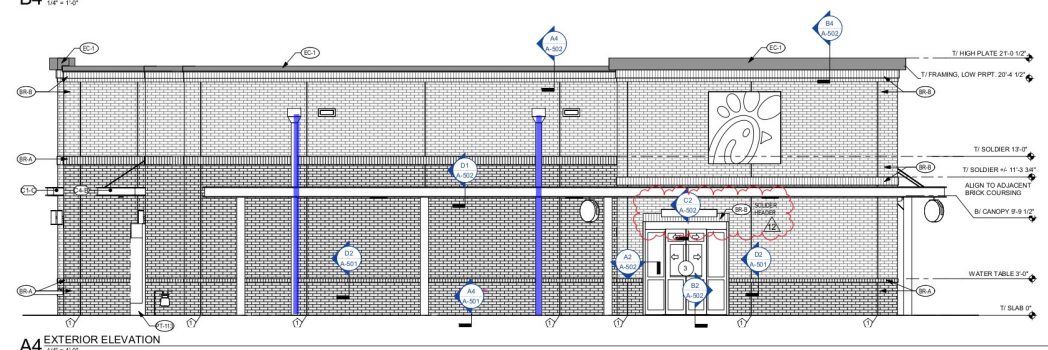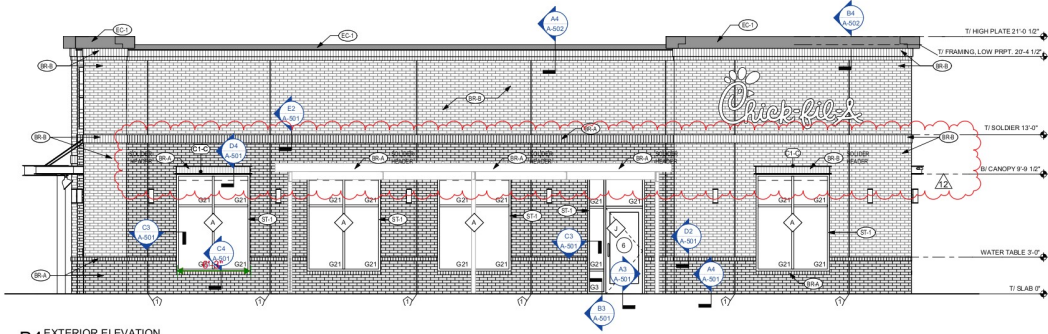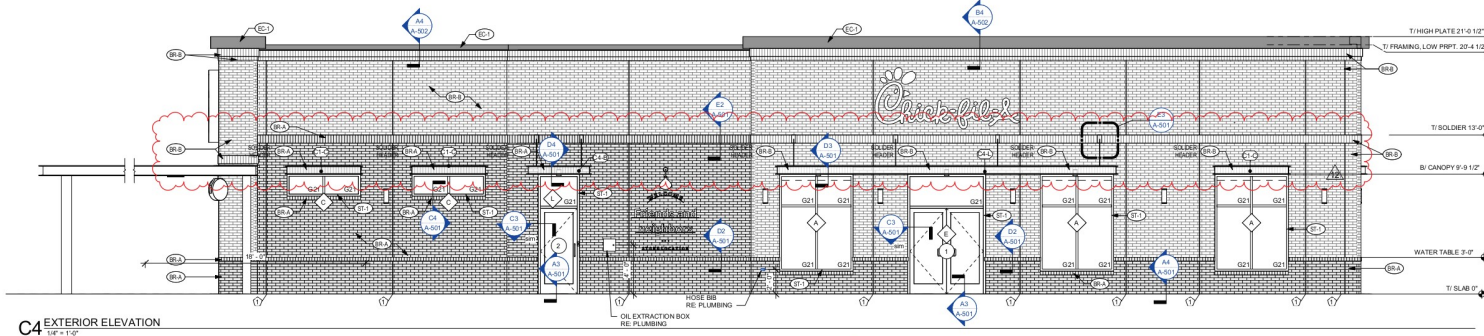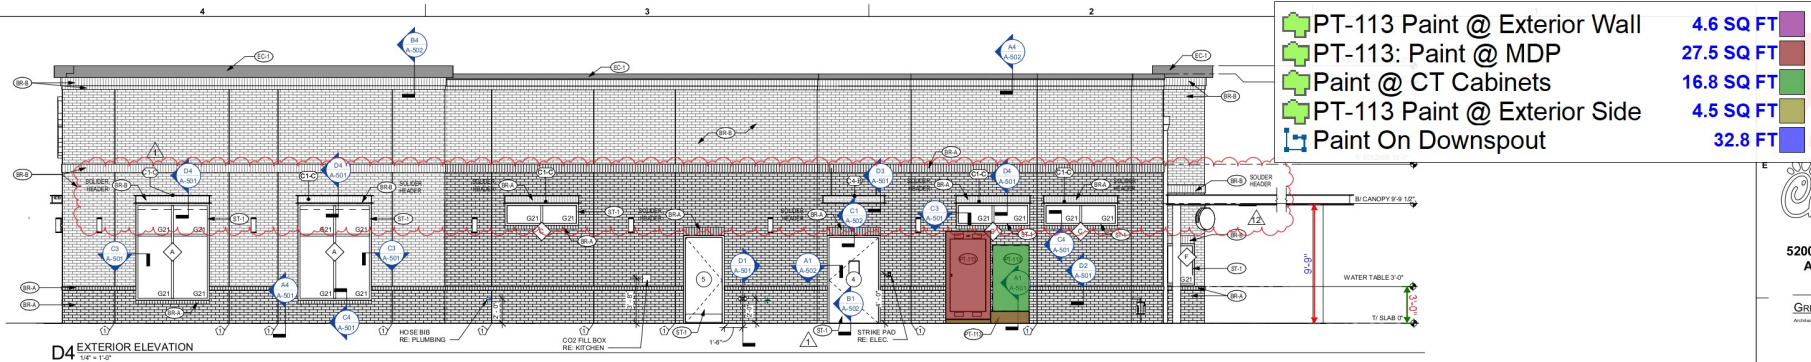

FINISH SCHEDULE - EXTERIOR					
MARK	DESCRIPTION	MANUFACTURER	MODEL NAME	COLOR	NOTE
BRA	BRICK VENEER (PRIMARY)	GLEN-GERY	VOLCANITE GREY - WIRE CUT	DARK BROWN	BRICK FINISH BY PANEL MANUFACTURER
BRB	BRICK VENEER (ACCENT)	GLEN-GERY	CHEAM WHITE - WIRE CUT	LIGHT BROWN	BRICK FINISH BY PANEL MANUFACTURER
CP-1	CANOPY METAL FABRIC	DURA-COAT	DC1181-2703	DARK BRONZE	TEXTURE PVD
CP-2	CANOPY METAL TRUCK	DURA-COAT	DC1181-2703	WHITE	SMOOTH WHITE, HIGH GLOSS
EC-1	PARAPET WALL COPING	DURACAST	EXCEPTIONAL METALS	DRYVOT	OUTBULGATION LOAD
EF-1	EIFS	DRYVOT	EXCEPTIONAL METALS	SYSTEM 2	OUTBULGATION LOAD
MP-1	METAL PANEL	ENV	OUTBULGATION LOAD	SYSTEM 2	OUTBULGATION LOAD
PT-105	EXTERIOR PAINT	SHERWIN WILLIAMS	SHERWIN HIGH PERFORMANCE	CH 2007	REUSE EXISTING FRAMES
PT-113	EXTERIOR PAINT	SHERWIN WILLIAMS	SHERWIN HIGH PERFORMANCE	DARK BRONZE	REUSE EXISTING FRAMES
ST-1	STOREFRONT	YKK	YES #1	DARK BRONZE (MATT)	REUSE EXISTING FRAMES

PANEL JOINT LEGEND

NOTE: PANEL JOINTS SHOWN FOR REFERENCE ONLY. RE: MANUFACTURER SHOP DRAWINGS FOR PANEL JOINT LOCATION AND CONNECTION.

GENERAL NOTES

- ALL DIMENSIONS PROVIDED BY ARCHITECT'S SIGN.
- REF FLOOR PLAN AND WINDOW LEGEND FOR STOREFRONT INFORMATION.
- PANEL USED CONSTRUCTION BY PANEL MANUFACTURER.
- GC TO COORDINATE WITH PANEL MANUFACTURER ON INSTALL SCHEDULE AND DELIVERY.

ATTACHED CANOPY SCHEDULE

Mark	Description	Count	Overall Width	Overall Depth	Fin Back Mounting	Integral Lighting
C-10	Exterior Canopy	10	6'-4"	1'-0"	0"	No
C-11	Exterior Canopy	2	2'-4"	4'-0"	2'-2 1/2"	Yes
C-12	Exterior Canopy	1	2'-0"	4'-0"	2'-2 1/2"	Yes

CANOPY NOTES

BUILDING MOUNTED CANOPIES

- 1" THICK CANOPY
- FINISH OF STRUCTURE TO BE (PT-113)
- FINISH OF DECKING TO BE (PT-113)

COLUMN MOUNTED CANOPIES

- 1" THICK CANOPY
- FINISH OF STRUCTURE TO BE (PT-113)
- FINISH OF DECKING TO BE (PT-113)

LEGEND

EXPANSION JOINT: SEALANT COLOR TO MATCH MORTAR COLOR. RE: MANUFACTURER SHOP DRAWINGS.

CARD READER BY SECURITY VENDOR. RE: ELEC.

SUPPLIER: SEE C4/A-301.

DOWNSPOUT: SEE C4/A-301.

Chick-fil-A
5200 Buffington Road
Atlanta, Georgia
30349-2998

GREGORY L. DASPIT
Architect • Planning • Construction Management

14881 Quorum Dr. Suite 800
Dallas, Texas 75244
Phone: (972) 386-0338 Fax: (972) 386-0379

5/6/2026 4:46:12 PM

CHICK-FIL-A
Youree Drive FSU
7010 Youree Dr.
Shreveport, LA 71105

FSR#01434
BUILDING TYPE: SIZE: P14 SEE LRG
RE: ISSUE: 2/08

PRINTED FOR: PERMIT

REVISION SCHEDULE

NO.	DATE	DESCRIPTION
1	10/30/2024	CITY COMMENTS
2	01/06/2025	RD
3	04/29/2025	RD-FINAL UPDATES


CONSULTANT PROJECT # 24017
DATE: 5/6/2026 4:46:12 PM
DRAWN BY: KWHB
CHECKED BY: KWHB
REVISIONS: 1. REVISIONS TO BE MADE TO THE DRAWING SHALL BE INDICATED BY A RED CIRCLE WITH A NUMBER AND A DESCRIPTION. 2. REVISIONS TO BE MADE TO THE DRAWING SHALL BE INDICATED BY A RED CIRCLE WITH A NUMBER AND A DESCRIPTION.

EXTERIOR ELEVATIONS


For Construction

A-301


- INTERIOR ELEVATION GENERAL NOTES**
- REFER TO SHEET 2/A-424 FOR WAINSCOT DETAILS.
 - GO TO PROVIDE BLOCKING FOR ALL WALL SHELVING AND EQUIPMENT. REFER TO K SHEETS FOR LOCATIONS. REFER TO A-424 FOR DETAILS.
 - PROVIDE 5" HIGH CEMENTITIOUS BOARD SUBSTRATE AT BASE OF ALL WALLS IN DINING ROOM AND VESTIBULE.
 - AT BASE OF ALL WALLS IN DINING ROOM AND VESTIBULE, PROVIDE 3" HIGH CEMENTITIOUS BOARD SUBSTRATE.
 - AT BASE OF ALL WALLS IN KITCHEN, PROVIDE CEMENTITIOUS BOARD SUBSTRATE FOR THE FULL HEIGHT OF TILE AT ALL WALLS WITH WALL TILE.
 - AT WAINSCOT LOCATIONS, PROVIDE 6" HIGH CEMENTITIOUS BOARD BENEATH TILE BASE, THEN PLYWOOD SUBSTRATE TO TOP OF WAINSCOT, THEN Gypsum BOARD TO CEILING.
 - BRAND ICON DIRECTION, WHEN ENTERING THE STORE FROM THE MAIN ENTRY, THE SIGN SHOULD POINT TO THE RIGHT.
 - REFER TO FRN SHEETS FOR SIGNAGE LOCATIONS.
 - REFER TO A-4/A-424 FOR DETAILS.
 - REFER TO 2/E-2/A-24 FOR CORNER GUARD DETAIL. REFER TO PLANS AND ELEVATIONS FOR LOCATIONS.

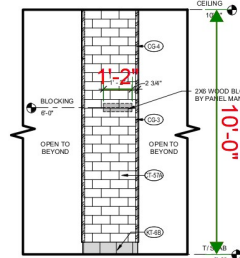


D3 INTERIOR ELEVATION - KITCHEN
1/2" = 1'-0"

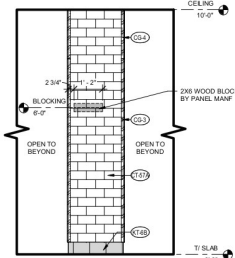


D2 INTERIOR ELEVATION - KITCHEN
1/2" = 1'-0"

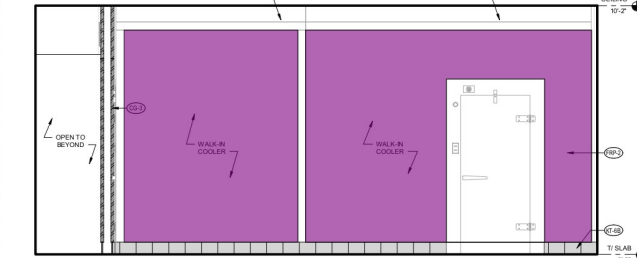


D1 INTERIOR ELEVATION - KITCHEN
1/2" = 1'-0"

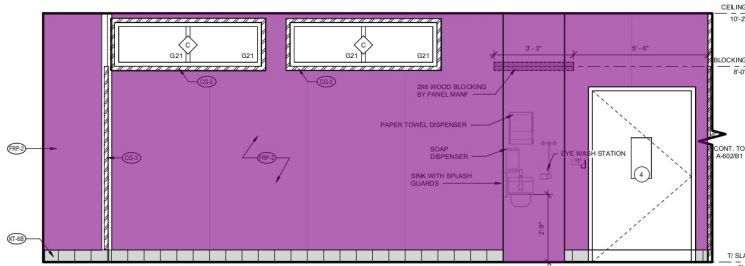


C4 INTERIOR ELEVATION - KITCHEN
1/2" = 1'-0"

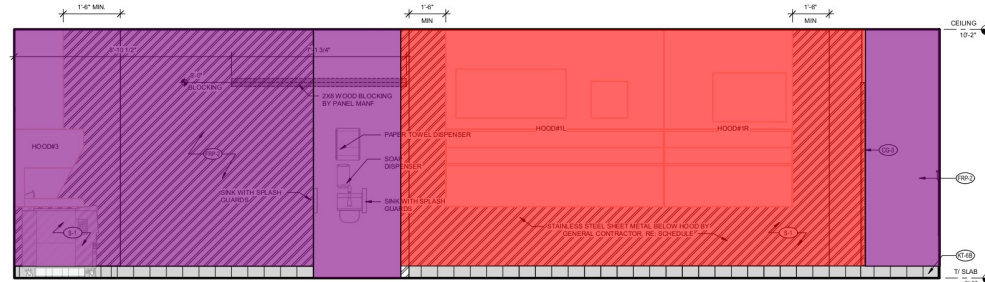


C3 INTERIOR ELEVATION - KITCHEN
1/2" = 1'-0"

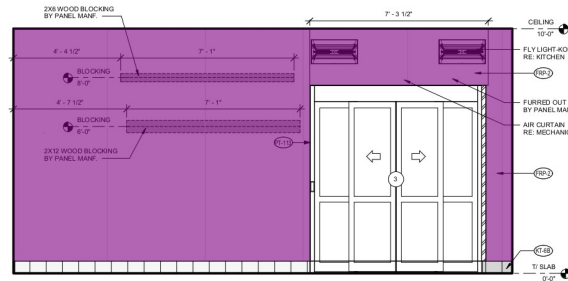


B4 INTERIOR ELEVATION - DRIVE THRU
1/2" = 1'-0"

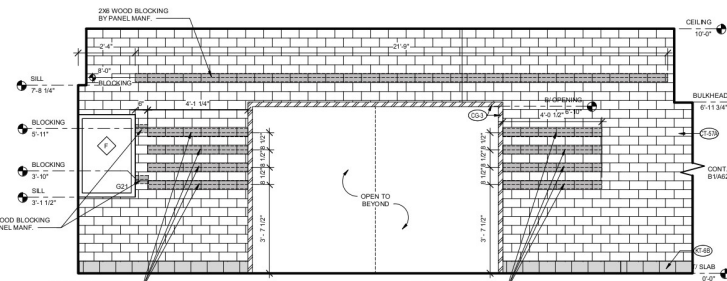

B3 INTERIOR ELEVATION - DRIVE THRU
1/2" = 1'-0"

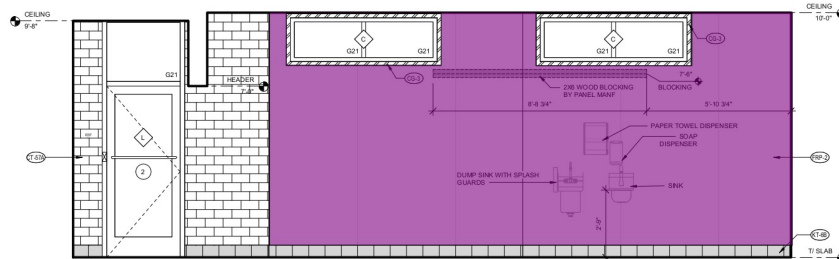

A3 INTERIOR ELEVATION - DRIVE THRU
1/2" = 1'-0"

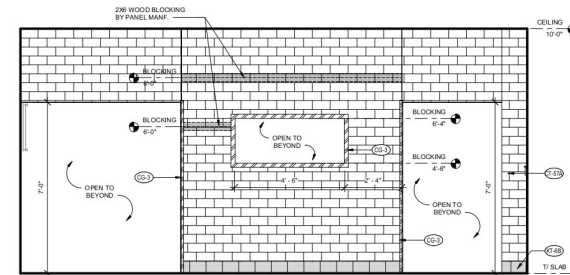

A2 INTERIOR ELEVATION - DRIVE THRU
1/2" = 1'-0"



Chick-fil-A
5200 Buffington Road
Atlanta, Georgia
30349-2998

GREGORY L. DASPIT
Architect - Planning - Construction Management

1481 Quorum Dr. Suite 800
Dulles, VA 20146
Phone (703) 386-0338 Fax (703) 386-0279



1/30/2025 1:04:57 PM

CHICK-FIL-A
Youree Drive FSU
7010 Youree Dr.
Shreveport, LA 71105

FSR#01434

BUILDING TYPE: SIZE: P14 SEE LRG
RELEASE: 2/18

PRINTED FOR:
PERMIT

REVISION SCHEDULE
NO. DATE DESCRIPTION
4 10/16/2023 DESIGN/NOTES
COORDINATION

For Construction -

CONSULTANT PROJECT # 24017
DATE 1/30/2025 1:04:57 PM
DRAWN BY KACB
CHECKED BY KACB
REVISIONS: 1/30/2025 1:04:57 PM
KITCHEN ELEVATIONS
AND DETAILS


SHEET NUMBER

A-601


FRP-2: Fiberglass Reinforced Plastic Wall Panels 838.1 SQ FT
S-1: Stainless Steel Metal Panels 182.7 SQ FT

INTERIOR ELEVATION GENERAL NOTES


- A.1 REFER TO SHEET E2/A-624 FOR WANGCOT DETAILS.
- A.2 GO TO PROVIDE BLOCKING FOR ALL WALL SHELVING AND EQUIPMENT. REFER TO K SHEETS FOR LOCATIONS. REFER TO A1/A-623 FOR DETAIL.
- A.3 PROVIDE 1/2" HIGH CEMENTITIOUS BOARD SUBSTRATE AT BASE OF ALL WALLS IN DINING ROOM AND VESTIBULE.
- A.4 PROVIDE 1/2" HIGH CEMENTITIOUS BOARD SUBSTRATE AT BASE OF ALL WALLS IN KITCHEN.
- A.5 PROVIDE CEMENTITIOUS BOARD SUBSTRATE FOR THE FULL HEIGHT OF TUB AT ALL WALLS WITH WALL TUB.
- A.6 AT WANGCOT LOCATIONS, PROVIDE 1/2" HIGH CEMENTITIOUS BOARD BEHIND TUB BASE, THEN PLYWOOD SUBSTRATE TO TOP OF WANGCOT, THEN GIPSUM BOARD TO CEILING.
- A.7 BRAND CON DIRECTION WHEN ENTERING THE STORE FROM THE MAIN ENTRY, THE REAR SHOULD POINT TO THE RIGHT.
- A.8 REFER TO FRN SHEETS FOR SIGNAGE LOCATIONS.
- A.9 REFER TO A1/A-624 FOR DETAIL.
- A.10 REFER TO E2/A-624 FOR CORNER GUARD DETAIL.
- A.11 REFER TO PLANS AND ELEVATIONS FOR LOCATIONS.

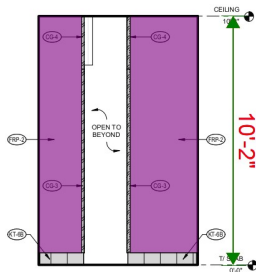


C4 INTERIOR ELEVATION - SERVICE
1/2" = 1'-0"

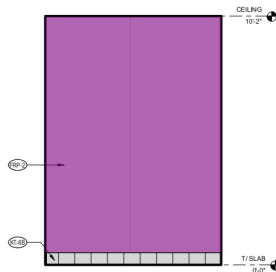


C3 INTERIOR ELEVATION - SERVICE
1/2" = 1'-0"

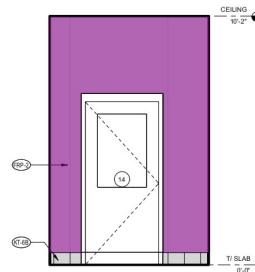


C2 INTERIOR ELEVATION - SERVICE
1/2" = 1'-0"

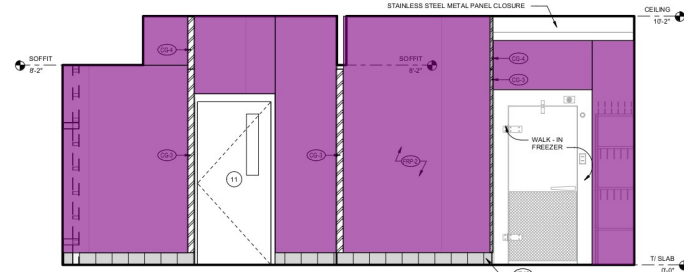


C1 INTERIOR ELEVATION - KITCHEN
1/2" = 1'-0"

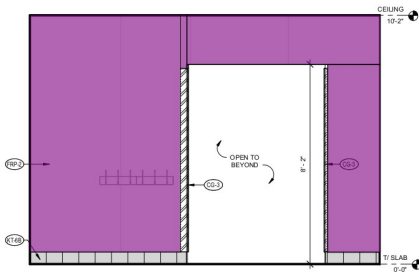


B4 INTERIOR ELEVATION - KITCHEN
1/2" = 1'-0"

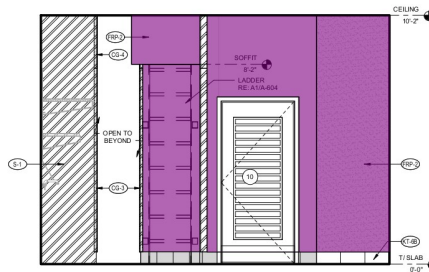


B3 INTERIOR ELEVATION - KITCHEN
1/2" = 1'-0"

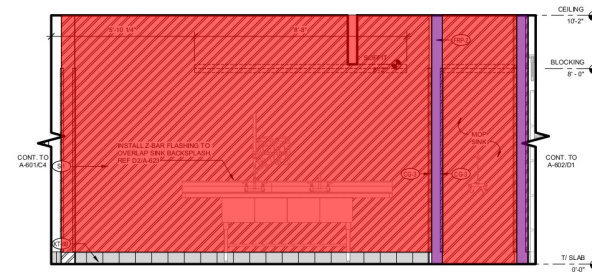


B1 INTERIOR ELEVATION - KITCHEN
1/2" = 1'-0"

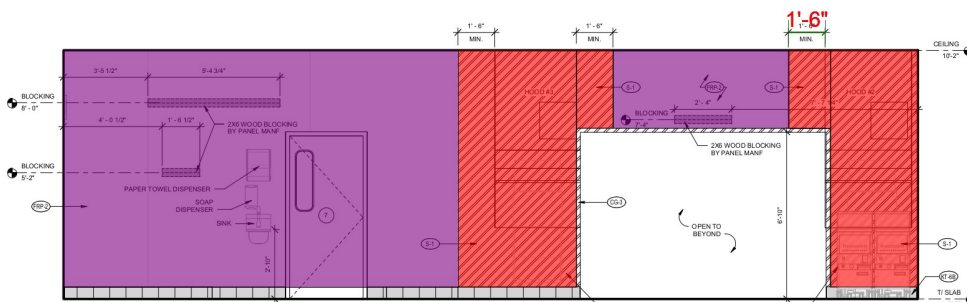


A4 INTERIOR ELEVATION - KITCHEN
1/2" = 1'-0"

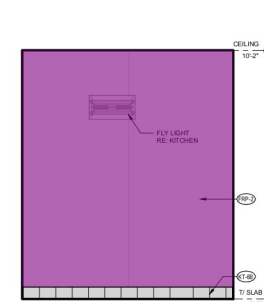

A2 INTERIOR ELEVATION - KITCHEN
1/2" = 1'-0"

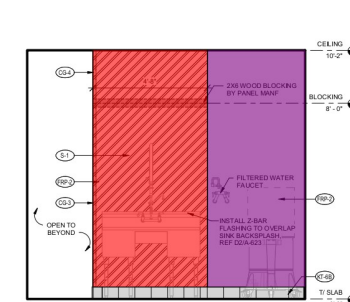

A1 INTERIOR ELEVATION - KITCHEN
1/2" = 1'-0"

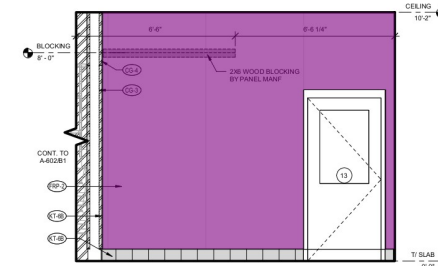

D1 INTERIOR ELEVATION - SERVICE
1/2" = 1'-0"



Chick-fil-A
5200 Buffington Road
Atlanta, Georgia
30349-2998

GREGORY L. DASPIT
Architect • Planning • Construction Management

1481 Quorum Dr. Suite 800
Marietta, GA 30067
Phone (770) 386-0338 Fax (770) 386-0279



1/30/2026 1:05:09 PM

CHICK-FIL-A
Youree Drive FSU
7010 Youree Dr.
Shreveport, LA 71105

FSR#01434
BUILDING TYPE: SIZE: P14 SE LRG
RELEASE: 2/18/26
PRINTED FOR: KWHCB

PERMIT
REVISION SCHEDULE
NO. DATE DESCRIPTION


CONSULTANT PROJECT # 24017
DATE 1/30/2026 1:05:09 PM
DRAWN BY KWHCB
REVISIONS: 1/30/2026 1:05:09 PM
KITCHEN ELEVATIONS AND DETAILS
SHEET NUMBER

A-602


FRP-2: Fiberglass Reinforced Plastic Wall Panels 882.5 SQ FT
S-1: Stainless Steel Metal Panels 313.2 SQ FT

INTERIOR ELEVATION GENERAL NOTES


A.1 REFER TO SHEET E2/A424 FOR WAINSCOT DETAILS.
 A.2 GO TO PROVIDE BLOCKING FOR ALL WALL SHELVING AND EQUIPMENT. REFER TO 8 SHEETS FOR LOCATIONS.
 A.3 REFER TO A424 FOR DETAIL. PROVIDE 8" HIGH CEMENTITIOUS BOARD SUBSTRATE AT BASE OF ALL WALLS IN DINING ROOM AND VESTIBULE.
 A.4 PROVIDE 12" HIGH CEMENTITIOUS BOARD SUBSTRATE AT BASE OF ALL WALLS IN KITCHEN.
 A.5 PROVIDE CEMENTITIOUS BOARD SUBSTRATE FOR THE FULL HEIGHT OF TILE AT ALL WALLS WITH WALL TILE. AT WAINSCOT LOCATIONS, PROVIDE 8" HIGH CEMENTITIOUS BOARD BEHIND TILE BASE, THEN PL WOOD SUBSTRATE TO TOP OF WAINSCOT, THEN GYPSUM BOARD TO CEILING.
 A.6 BRACKEN DIRECTION WHEN ENTERING THE STORE FROM THE MAIN ENTRY, THE BEAR SHOULD POINT TO THE RIGHT.
 A.7 REFER TO 12 FIN SHEETS FOR SIGNAGE LOCATIONS.
 A.8 REFER TO A4/A824 FOR DETAIL.
 A.9 REFER TO E2/A424 FOR CORNER GUARD DETAIL. REFER TO PLANS AND ELEVATIONS FOR LOCATIONS.

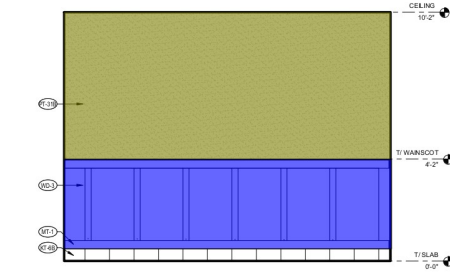


C4 TEAM MEMBER
1/2" = 1'-0"

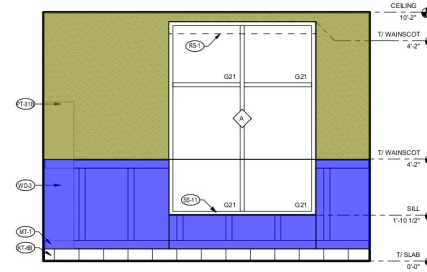


C3 TEAM MEMBER
1/2" = 1'-0"

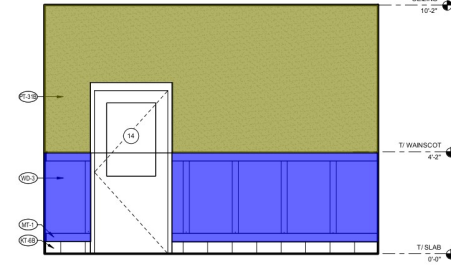


D1 TEAM MEMBER
1/2" = 1'-0"

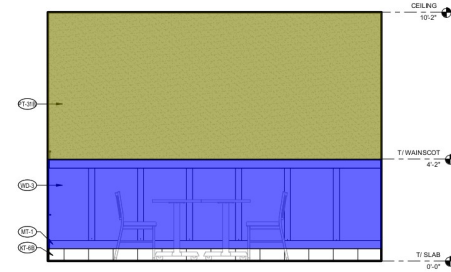


C1 TEAM MEMBER
1/2" = 1'-0"

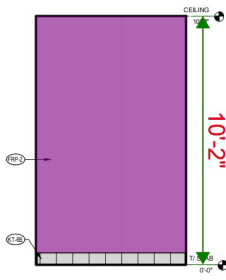


B4 OFFICE
1/2" = 1'-0"

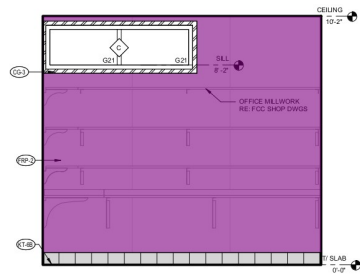


B3 OFFICE
1/2" = 1'-0"

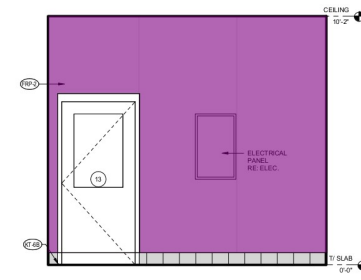


B2 OFFICE
1/2" = 1'-0"

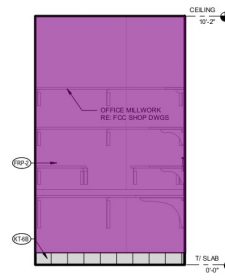


B1 OFFICE
1/2" = 1'-0"

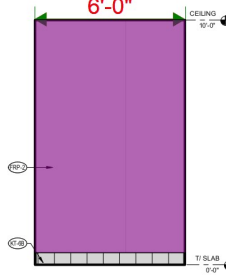


A4 SERVICE YARD
1/2" = 1'-0"

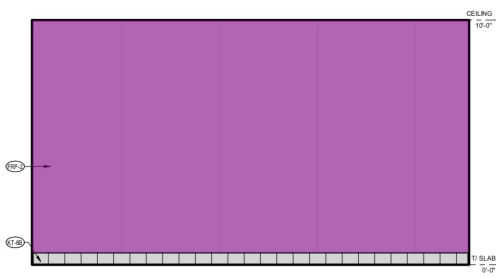

A3 SERVICE YARD
1/2" = 1'-0"

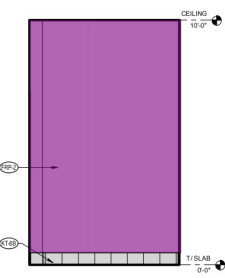

A2 SERVICE YARD
1/2" = 1'-0"

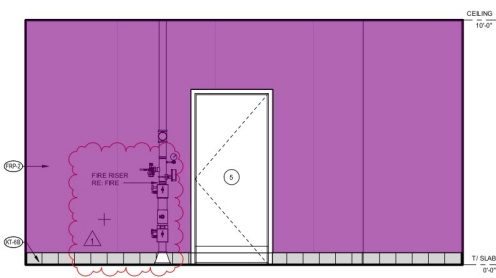

A1 SERVICE YARD
1/2" = 1'-0"

PT-31B Paint @ Wall

FRP-2: Fiberglass Reinforced Plastic Wall Panels

WD-3: Wainscoting

275.1 SQ FT

721.3 SQ FT

167.1 SQ FT

Chick-fil-A
 5200 Buffington Road
 Atlanta, Georgia
 30349-2998

GREGORY L. DASPIT
 Architect • Planning • Construction Management

14881 Quorum Dr. Suite 800
 Dallas, Texas 75244
 Phone (972) 388-0338 Fax (972) 388-0279

1/30/2026 1:05:16 PM

CHICK-FIL-A
 Youree Drive FSU
 7010 Youree Dr.
 Shreveport, LA 71105

FSR#01434
 BUILDING TYPE / SIZE: P14 SEE LRG
 RELEASE: 2/18
 PRINTED FOR:
 PERMIT
 REVISION SCHEDULE
 NO. DATE DESCRIPTION
 1 1/30/2024 CITY COMMENTS

CONSULTANT PROJECT # 24017
 DATE 1/30/2026 1:05:16 PM
 DRAWN BY: KAYCE
 REVISION: 1
 KITCHEN ELEVATIONS AND DETAILS
 SHEET NUMBER
A-603

A.1 REFER TO SHEET E2/A424 FOR WAINSCOT DETAILS.
GC TO PROVIDE BLOCKING FOR ALL WALL SHELVING
AND EQUIPMENT. REFER TO K SHEETS FOR LOCATIONS.
A.2 A3/A424/A425 FOR WAINSCOT BOARD SUBSTRATE.
A.3 PROVIDE 5" HIGH CEMENTITIOUS BOARD SUBSTRATE
AT BASE OF ALL WALLS IN DINING ROOM AND
VESTIBULE.
A.4 PROVIDE 12" HIGH CEMENTITIOUS BOARD SUBSTRATE
AT BASE OF ALL WALLS IN KITCHEN.
A.5 PROVIDE CEMENTITIOUS BOARD SUBSTRATE FOR THE
UPPER 1/2 HEIGHT OF ALL WALLS WITH WALL TILE.
AT WAINSCOT LOCATIONS, PROVIDE 5" HIGH
CEMENTITIOUS BOARD BEHIND TILE BASE. THEN
PLYWOOD SUBSTRATE TO TOP OF WAINSCOT, THEN
CERAMIC BOARD TO CEILING.
A.6 BRAND IRON DIRECTION WHEN ENTERING THE STORE
FROM THE MAIN ENTRY. THE BRK SHOULD POINT TO
THE RIGHT.
A.7 REFER TO FRN SHEETS FOR SIGNAGE LOCATIONS
AND DETAILS.
REFER TO A4/A-626 FOR DETAIL.
A.8 REFER TO E2/A-624 FOR GUARD DETAILS.
REFER TO PLANS AND ELEVATIONS FOR LOCATIONS.



317.9 SQ FT

138.0 SQ FT


212.5 SQ FT




INTERIOR ELEVATION GENERAL NOTES

- A.1 REFER TO SHEET E2/A-624 FOR WAINSCOT DETAILS
- A.2 GO TO PROVIDE BLOCKING FOR ALL WALL, DRIVING AND EQUIPMENT REFER TO X SHEETS FOR LOCATIONS. REFER TO A3/A-623 FOR DETAILS
- A.3 PROVIDE 5" HIGH CEMENTITIOUS BOARD SUBSTRATE AT BASE OF ALL WALLS IN DINING ROOM AND VESTIBULE
- A.4 PROVIDE 12" HIGH CEMENTITIOUS BOARD SUBSTRATE AT BASE OF ALL WALLS IN KITCHEN
- A.5 PROVIDE CEMENTITIOUS BOARD SUBSTRATE FOR THE FULL HEIGHT OF TILE AT ALL WALLS WITH WALL TILE. AT WAINSCOT LOCATIONS, PROVIDE 8" HIGH CEMENTITIOUS BOARD BEHIND TILE BASE, THEN PLYWOOD SUBSTRATE TO TOP OF WAINSCOT, THEN GYPSUM BOARD TO CEILING
- A.7 BRAND ICON DIRECTION: WHEN ENTERING THE STORE FROM THE MAIN ENTRY, THE BEAR SHOULD POINT TO THE RIGHT
- A.8 REFER TO FIN SHEETS FOR SIGNAGE LOCATIONS. REFER TO A1/A-624 FOR DETAILS
- A.9 REFER TO E2/A-624 FOR CORNER GUARD DETAIL. REFER TO PLANS AND ELEVATIONS FOR LOCATIONS.


D4 INTERIOR ELEVATION - DINING

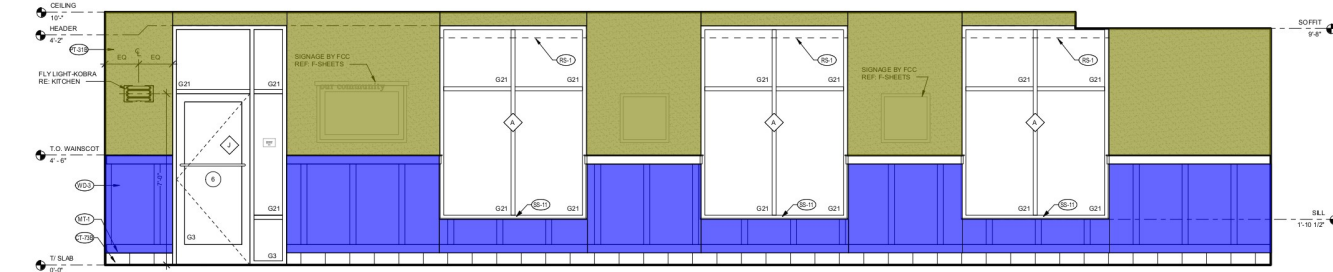


C3 ELEVATION - RESTROOM VESTIBULE

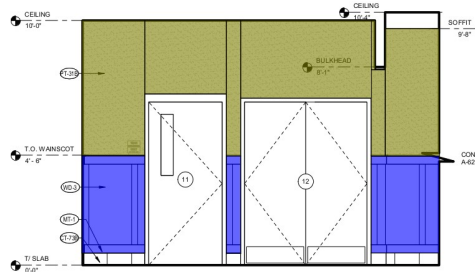


C2 ELEVATION - RESTROOM VESTIBULE

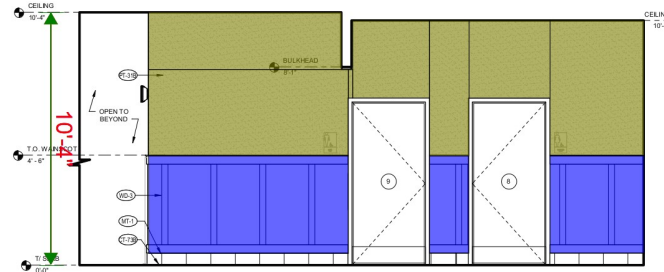


B4 ELEVATION - RESTROOM VESTIBULE

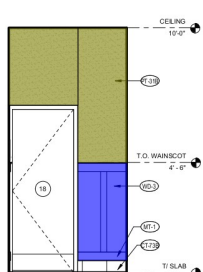


B3 INTERIOR ELEVATION - DINING

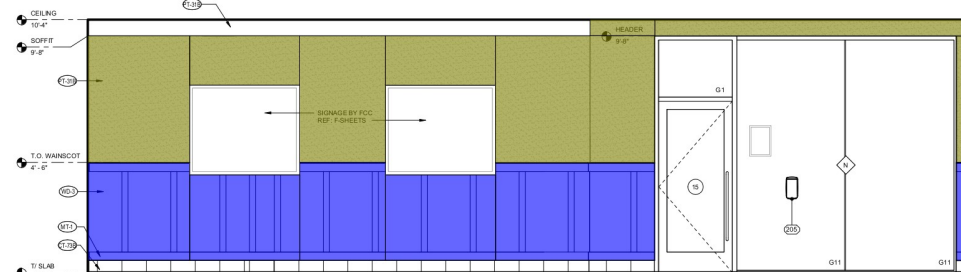

A3 INTERIOR ELEVATION - DINING

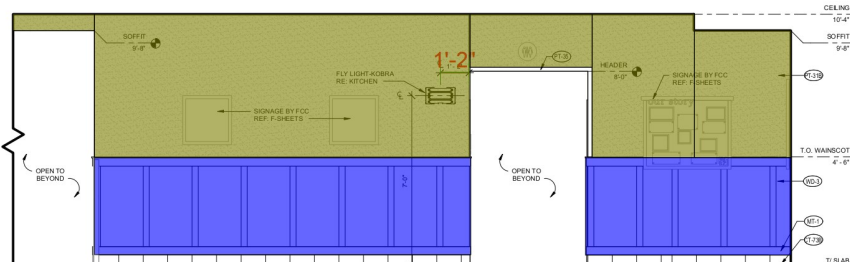

A4 INTERIOR ELEVATION - DINING

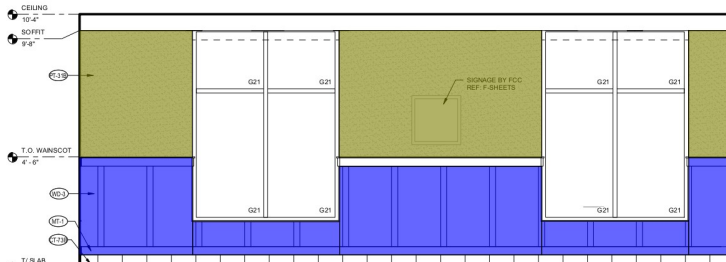

PT-31B Paint @ Wall
WD-3: Wainscoting

658.4 SQ FT

458.9 SQ FT



Chick-fil-A

Chick-fil-A
5200 Buffington Road
Atlanta, Georgia
30349-2998

GREGORY L. DASPIT
Architect & Planning & Construction Management

14851 Quorum Dr. Suite 800
Daly, Texas 75047
Phone (972) 386-0338 Fax (972) 386-0279



1/30/2026 1:05:43 PM

CHICK-FIL-A
Youree Drive FSU
7010 Youree Dr.
Shreveport, LA 71105

FSR#01434
BUILDING TYPE: SIZE: P14 SEE LRG
REUSE: 2/18


PRINTED FOR:
PERMIT
REVISION SCHEDULE
NO. DATE DESCRIPTION

CONSULTANT PROJECT # 24017
DATE 1/30/2026 1:05:43 PM
DRAWN BY: KACB
REVISIONS: 1/30/2026 1:05:43 PM
DRIVING ELEVATIONS AND DETAILS


SHEET NUMBER
A-622

PT-31B Paint @ Wall
WD-3: Wainscoting


281.1 SQ FT
170.8 SQ FT

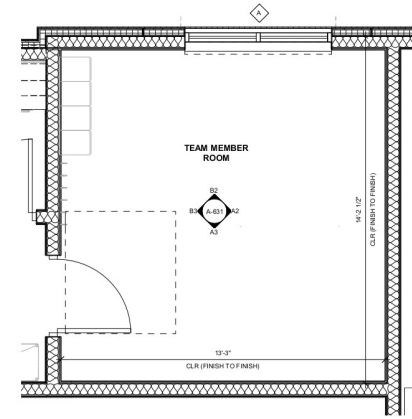


C2 TEAM ROOM FLOOR PLAN
1/2" = 1'-0"

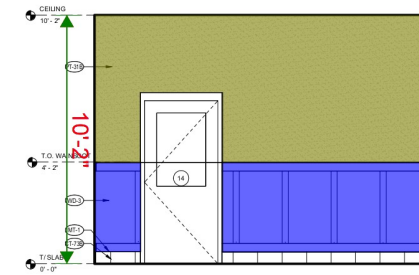


B3 INTERIOR ELEVATION - TEAM MEMBER ROOM
1/2" = 1'-0"

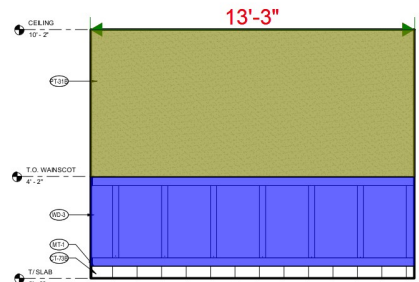

A3 INTERIOR ELEVATION - TEAM MEMBER ROOM
1/2" = 1'-0"

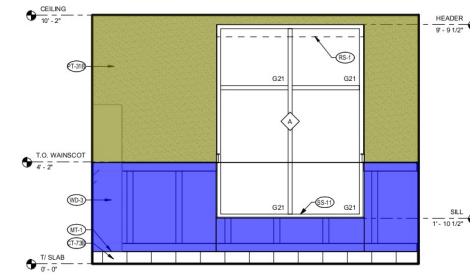

B2 INTERIOR ELEVATION - TEAM MEMBER ROOM
1/2" = 1'-0"

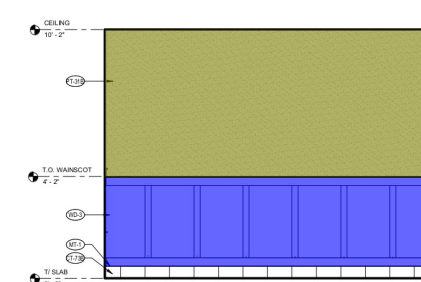

A2 INTERIOR ELEVATION - TEAM MEMBER ROOM
1/2" = 1'-0"



Chick-fil-A

Chick-fil-A
5200 Buffington Road
Atlanta, Georgia
30349-2998

GREGORY L. DASPIT
Architectural & Planning • Construction Management

14851 Quorum Dr. Suite 800
Dallas, Texas 75244
Phone (972) 388-0338 Fax (972) 388-0279



CHICK-FIL-A
Youree Drive FSU
7010 Youree Dr.
Shreveport, LA 71105

FSR#01434
BUILDING TYPE / SIZE: P14 SEE L&S
RELEASE: 2/10/26
PRINTED FOR: 2/10/26

PERMIT
REVISION SCHEDULE
NO. DATE DESCRIPTION


For Construction -

CONSULTANT PROJECT # 240117
DATE 1/30/2026 1:05:54 PM
DRAWN BY KAC/CP
REVISIONS
TEAM AREA PLAN AND ELEVATIONS


SHEET NUMBER

A-631


1/30/2025 2:39:02 PM Autodesk Docs\\FLA_01434_Youree Drive FSU_2024.2_FSR01434_Youree Drive FSU_ARC - COMPOSITE.v4
10-SE-01434-A-641 PLAY ROOM FLOOR PLAN AND ELEVATIONS

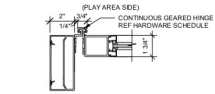


E2 DOOR JAMB AT PLAY AREA (HINGE SIDE)
3' x 1'-0"

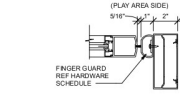


E1 DOOR JAMB AT PLAY AREA (LATCH SIDE)
3' x 1'-0"

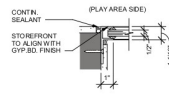


D4 JAMB AT PLAY AREA
STOREFRONT
3' x 1'-0"

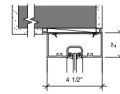


E3 WINDOW HEAD AT PLAY AREA
TRANSOM
3' x 1'-0"

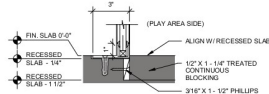


C4 SILL AT PLAY AREA
STOREFRONT
3' x 1'-0"

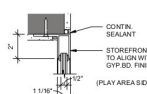


C3 STOREFRONT
HEAD AT PLAY AREA
3' x 1'-0"

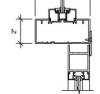


D3 DOOR HEAD AT PLAY AREA
TRANSOM
3' x 1'-0"

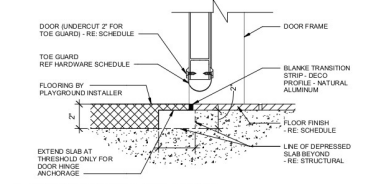


D2 DOOR TRANSITION AT PLAY AREA
3' x 1'-0"

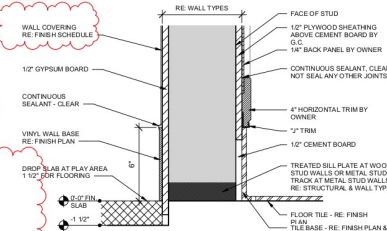


C2 WALL BASE AT PLAY AREA
12' x 1'-0"

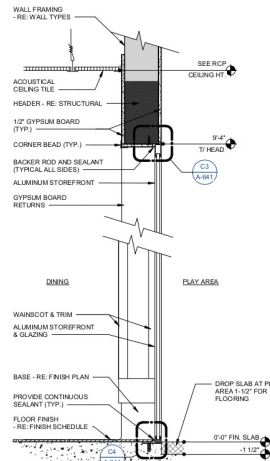


C1 SECTION AT PLAY AREA & DINING WALL
1'-12" x 1'-0"

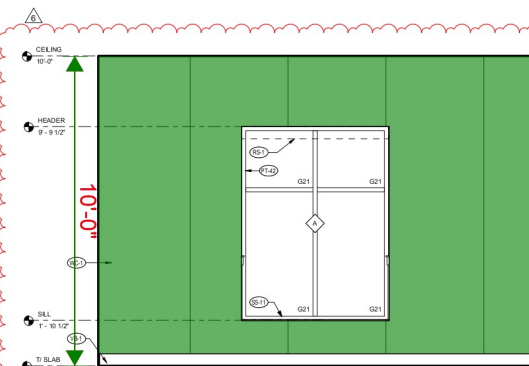


B4 PLAY AREA
12' x 1'-0"

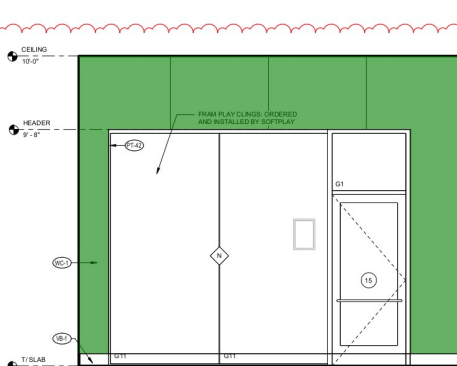


B3 INTERIOR ELEVATION - VESTIBULE
12' x 1'-0"

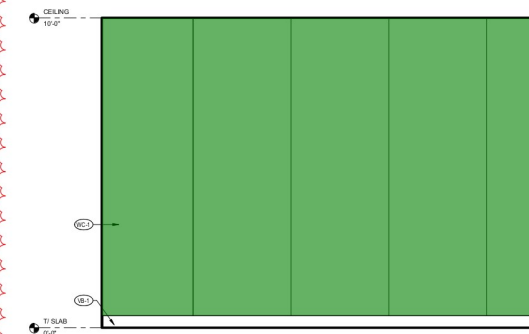

A4 PLAY AREA
12' x 1'-0"

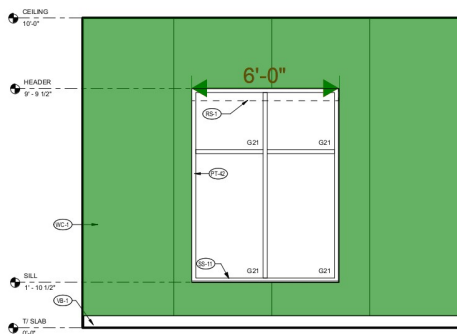

A3 PLAY AREA
12' x 1'-0"

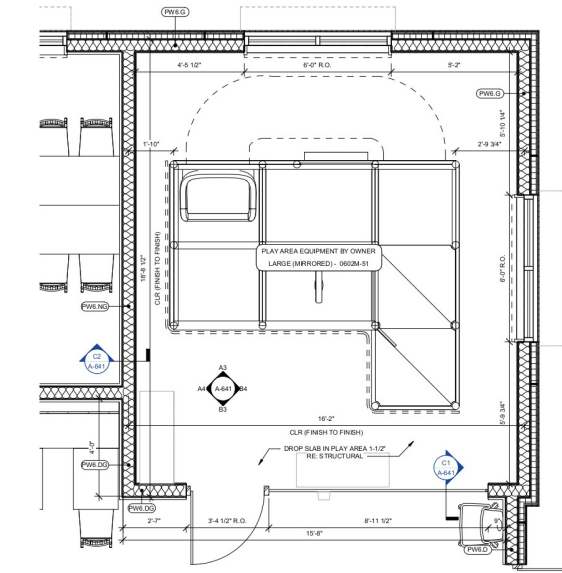

A2 PLAY AREA FLOOR PLAN
12' x 1'-0"

MARK	DESCRIPTION	MANUFACTURER	MODEL NAME	MODEL NUMBER	COLOR	SIZE	NOTE
02	FLOOR FINISHES						
02-1	PLAYGROUND FLOORING	PROJECT INNOVATIONS INC.	ULTIMATE PLAYPAD SAFETY SURFACING		STARRY NIGHT	1/2" THICK	
04	WALL FINISHES						
04-1	OUTSIDE CORNER GUARD AT PLAYGROUND (FULL HEIGHT, TYPICAL)	KORCSEAL	EXTENDED CORNER GUARDS	0415	OYSTER	5/8" THICK x 1 1/2" x 1 1/2" x 96"H	
04-2	INTERIOR CORNER GUARD AT PLAYGROUND	KORCSEAL	THE REFORMED CORNER GUARDS WITH SQUARE EDGE PROFILE	0410	OYSTER	40" THICK x 1 1/2" x 1 1/2" x 96"H	
04-3	INTERIOR WALL PAINT @ PLAYGROUND	SHERWIN WILLIAMS	BASEIN	0410	BASEIN		
04-4	INTERIOR WALL PAINT @ PLAYGROUND	KORCSEAL	TYPE 3 WALL COVERING				

PLAY ROOM GENERAL NOTES

GC TO INSTALL WALL COVERING PER MANUFACTURER'S INSTRUCTIONS. AN APPROVED WALLPAPER VENDOR MUST INSTALL ALL WALL COVERINGS.

FINISH PLAN LEGEND:

FLOORING BY PLAYGROUND INSTALLER (L)



Chick-fil-A
5200 Buffington Road
Atlanta, Georgia
30349-2998

GREGORY L. DASPIT
Architect • Planning • Construction Management

1481 Quorum Dr. Suite 800
Marietta, GA 30066
Phone: (770) 586-0338 Fax: (770) 586-0275



1/30/2025 2:39:02 PM

CHICK-FIL-A
Youree Drive FSU
7010 Youree Dr.
Shreveport, LA 71105

FSR#01434
BUILDING TYPE: SIZE: P14 SE LG
REVISION: 2/18

PERMIT
NO. DATE DESCRIPTION
6 12/22/2025 VO UPDATES

For Construction -

CONSULTANT PROJECT # 24017
2/2/25 1/30/2025 2:39:03 PM
2/2/25 2/2/25
Revisions contained on this sheet and all other sheets for this project shall be controlled by the project manager and shall be controlled by the project manager and shall be controlled by the project manager.

PLAY ROOM PLAN AND ELEVATIONS

SHEET NUMBER

A-641

WC-1: Wall Covering

474.5 SQ FT



Chick-fil-A
5200 Buffington Road
Atlanta, Georgia
30349-2998

GREGORY L. DASPT
Architect & Planner • Construction Management

14810 Gorman Dr. Suite 800
Atlanta, GA 30341
Phone: (770) 388-0328 Fax: (770) 388-0275



5/6/2024 4:28:44 PM

CHICK-FIL-A
Youree Drive FSU
7010 Youree Dr.
Shreveport, LA 71105

FSR#01434
BUILDING TYPE: P4
NO. DATE DESCRIPTION
12 04/20/2024 IN-FIELD UPDATES

PERMIT
REVISION SCHEDULE
NO. DATE DESCRIPTION
12 04/20/2024 IN-FIELD UPDATES

For Construction
CONSULTANT PROJECT # 24017
DATE 5/6/2024 4:28:44 PM
DRAWN BY
REVISION SCHEDULE
NO. DATE DESCRIPTION
12 04/20/2024 IN-FIELD UPDATES
DOOR AND WINDOW LEGENDS
SHEET NUMBER

A-801

DOOR HARDWARE SCHEDULE

SUPPLIER	QTY	ITEM	MANUFACTURER	MODEL NUMBER	MANUFACTURER	MODEL NUMBER
SET #01 - ENTRY (PAIR)	2	PANIC PULL	YKK	H-1541-428	KAWNEER	137760 (Clear Anodized)
YKK OR KAWNEER	1	YKK EXIT DEVICE	YKK	PE24P	DOMFALCON	860
YKK OR KAWNEER	1	YKK CYLINDER	YKK	PE24T	SARGENT	8624-01
YKK OR KAWNEER	2	CLOSER	YKK	H8104	LON	4041 85AC
YKK OR KAWNEER	2	CONTINUOUS HINGE	YKK	H2070	KAWNEER	05920-40
YKK OR KAWNEER	1	THRESHOLD	YKK	82948	KAWNEER	02786
YKK OR KAWNEER	1	DOOR SWEEP	YKK	H7107	KAWNEER	20078
SET #02 - VESTIBULE (SINGLE)	1	PUSH/PULL	YKK	H-1541-428	KAWNEER	137760 (Clear Anodized)
YKK OR KAWNEER	1	DOOR CLOSER	LON CLOSERS	H8104	LON CLOSERS	4041
YKK OR KAWNEER	1	DOOR CLOSER	YKK	#H2070/H2070L	KAWNEER	05920 (05920-40)
YKK OR KAWNEER	1	FLOOR STOP	ROCKWOOD	P1203268	ROCKWOOD	483X-US320
SET #03 - DINING ENTRY (SINGLE)	1	PULL	YKK	H-1541-428	KAWNEER	137760 (Clear Anodized)
YKK OR KAWNEER	1	EXIT DEVICE	YKK	PE24P	DOMFALCON	860
YKK OR KAWNEER	1	DOOR CLOSER	LON CLOSERS	H8104	LON CLOSERS	4041
YKK OR KAWNEER	1	CONTINUOUS HINGE	YKK	H2070	KAWNEER	05920-40
YKK OR KAWNEER	1	THRESHOLD	YKK	82948	KAWNEER	02786
YKK OR KAWNEER	1	RIM CYLINDER	SARGENT	PE24T	SARGENT	8624-01
YKK OR KAWNEER	1	DOOR SWEEP	YKK	H7107	KAWNEER	20078
YKK OR KAWNEER	1	FLOOR STOP	ROCKWOOD	P1203268	ROCKWOOD	483X-US320
SET #04 - PLAYROOM	1	DOOR CLOSER	LON CLOSERS	4040	LON CLOSERS	4040
YKK OR KAWNEER	1	TOE GUARD	NATIONAL GUARD	148W88-1-134	NATIONAL GUARD	4488 X 36"
YKK OR KAWNEER	1	DOOR PUSH	ROCKWOOD	789-153	BURNS	422
YKK OR KAWNEER	1	DOOR PULL	ROCKWOOD	T118870	BURNS	385P
YKK OR KAWNEER	1	FINGER GUARD	DOMFALCON	H7104	KAWNEER	03836
YKK OR KAWNEER	1	HINGE	HAGER	780-11340	SELECT	SL71
SET #05 - DINING ENTRY ONLY (SINGLE)	1	EXIT DEVICE	YKK	PE443	DOMFALCON	790
YKK OR KAWNEER	1	DOOR CLOSER	LON CLOSERS	H8104	LON CLOSERS	4041
YKK OR KAWNEER	1	CONTINUOUS HINGE	YKK	H2070	KAWNEER	05920-40
YKK OR KAWNEER	1	THRESHOLD	YKK	82948	KAWNEER	02786
YKK OR KAWNEER	1	RIM CYLINDER	SARGENT	PE24T	SARGENT	8624-01
YKK OR KAWNEER	1	DOOR SWEEP	YKK	H7107	KAWNEER	20078
YKK OR KAWNEER	1	FLOOR STOP	ROCKWOOD	P1203268	ROCKWOOD	483X-US320
SET #06 - VESTIBULE (PAIR)	2	DOOR PUSH/PULL	YKK	H-1541-428	KAWNEER	137760 (Clear Anodized)
YKK OR KAWNEER	2	DOOR CLOSER	LON CLOSERS	H8104	LON CLOSERS	4041
YKK OR KAWNEER	2	DOOR CLOSER	YKK	H2070/H2070L	KAWNEER	05920 (05920-40)
YKK OR KAWNEER	2	FLOOR STOP	ROCKWOOD	P1203268	ROCKWOOD	483X-US320
SET #08 - MULTIPURPOSE	1	STANDARD HINGE	MCKINNEY	T42714 4-1/2" X 4-1/2" (NRP) X US320		
LOCKNET OR DR H PACE	1	KEYPAD CYLINDRICAL LOCK	SARGENT	21-28-AP-1057 LL US320 MK		
LOCKNET OR DR H PACE	1	DOOR CLOSER	SARGENT	361 CP5H EN		
LOCKNET OR DR H PACE	1	KICK PLATE (BACK OF DOOR)	ROCKWOOD	K1080 36" X 36" US320 48E		
LOCKNET OR DR H PACE	1	KICK PLATE (FRONT/BACK OF DOOR)	ROCKWOOD	K1080 36" X 36" US320 48E		
LOCKNET OR DR H PACE	1	WEATHER STRIPPING	PERMO	388 D711		
LOCKNET OR DR H PACE	1	WALL DOOR STOP	ROCKWOOD	483 US320		
SET #09 - OFFICE	1	STANDARD HINGE	MCKINNEY	T42714 4-1/2" X 4-1/2" (NRP) X US320		
LOCKNET OR DR H PACE	1	DOOR CLOSER	SARGENT	361 CP5H EN		
LOCKNET OR DR H PACE	1	KICK PLATE	ROCKWOOD	K1080 36" X 36" US320 48E		
LOCKNET OR DR H PACE	1	SLINGER	ROCKWOOD	688		
LOCKNET OR DR H PACE	1	WALL DOOR STOP	ROCKWOOD	483 US320		
LOCKNET OR DR H PACE	1	KEYPAD CYLINDRICAL LOCK	SARGENT	21-28-AP-1057 LL US320 MK		
SET #11 - KIT/CHEN	2	DOOR PULL	HAGER COMPANIES	6" ALLUM (US320) MODEL 3E		
ELATION	2	DOOR PULL	HAGER COMPANIES	6" ALLUM (US320) MODEL 3E		
SET #13 - EXTERIOR STORAGE	1	PANIC HINGE	PERMO	CMPS HD 4 ALLUM X TEK		
LOCKNET OR DR H PACE	1	LOCKSET	SARGENT	28-180-1058 LL US320 MK		
LOCKNET OR DR H PACE	1	DOOR CLOSER	ROCKWOOD	361 CP5H EN		
LOCKNET OR DR H PACE	1	THRESHOLD	PERMO	117A		
LOCKNET OR DR H PACE	1	DOOR SWEEP	PERMO	318CN (T898)		
LOCKNET OR DR H PACE	1	WEATHER STRIPPING	PERMO	3544E (T898)		
LOCKNET OR DR H PACE	1	DRIP TOP SWEEP	PERMO	344C (T898)		
LOCKNET OR DR H PACE	1	DOOR SILENCER	SARGENT	361 CP5H EN		
LOCKNET OR DR H PACE	1	DOOR CLOSER	SARGENT	361 CP5H EN		
LOCKNET OR DR H PACE	1	KICK PLATE	ROCKWOOD	K1080 36" X 36" US320 48E		
SET #17 - CLOSET (SINGLE)	1	STANDARD HINGE	MCKINNEY	MP879 4-1/2" X 4-1/2" (NRP) X US320		
LOCKNET OR DR H PACE	1	DOOR CLOSER	SARGENT	361 CP5H EN		
LOCKNET OR DR H PACE	1	KICK PLATE	ROCKWOOD	K1080 36" X 36" US320 48E		
LOCKNET OR DR H PACE	1	SLINGER	ROCKWOOD	28-60-1005 LL US320		
SET #18 - RESTROOM (MULTI-OCCUPANT)	1	STANDARD HINGE	MCKINNEY	T42714 4-1/2" X 4-1/2" (NRP) X US320		
LOCKNET OR DR H PACE	1	PUSH/PULL	ROCKWOOD	789-153		
LOCKNET OR DR H PACE	1	DOOR CLOSER	SARGENT	361 CP5H EN		
LOCKNET OR DR H PACE	1	SLINGER	ROCKWOOD	K1080 36" X 36" US320 48E		
LOCKNET OR DR H PACE	1	WALL STOP	ROCKWOOD	483 US320		
LOCKNET OR DR H PACE	1	TRIMMED WALL BAR (IF SWINGS INSIDE RR)	ROCKWOOD	PAR 112 BRUSHED STAINLESS		
LOCKNET OR DR H PACE	1	PULL PLATE (IF SWINGS OUTSIDE RR)	ROCKWOOD	BF110 X 70C US320 TYPE 1		
SET #20 - RESTROOM (SINGLE-OCCUPANT)	1	STANDARD HINGE	MCKINNEY	T42714 4-1/2" X 4-1/2" (NRP) X US320		
LOCKNET OR DR H PACE	1	DOOR CLOSER	SARGENT	361 CP5H EN		
LOCKNET OR DR H PACE	1	DOOR SILENCER	ROCKWOOD	K1080 36" X 36" US320 48E		
LOCKNET OR DR H PACE	1	KICK PLATE	ROCKWOOD	K1080 36" X 36" US320 48E		
LOCKNET OR DR H PACE	1	WALL STOP	ROCKWOOD	483 US320		
LOCKNET OR DR H PACE	1	LOCKSET	ROCKWOOD	483 US320		
SET #21 - ENTRY (KEYCARD)	1	PULL	YKK	H-1541-428	KAWNEER	137760 (Clear Anodized)
YKK OR KAWNEER	1	EXIT DEVICE	YKK	PE24P	DOMFALCON	860
YKK OR KAWNEER	1	DOOR CLOSER	LON CLOSERS	H8104	LON CLOSERS	4041
YKK OR KAWNEER	1	CONTINUOUS HINGE	YKK	H2070	KAWNEER	05920-40
YKK OR KAWNEER	1	THRESHOLD	YKK	82948	KAWNEER	02786
YKK OR KAWNEER	1	RIM CYLINDER	SARGENT	PE24T	SARGENT	8624-01
YKK OR KAWNEER	1	DOOR SWEEP	YKK	H7107	KAWNEER	20078
YKK OR KAWNEER	1	FLOOR STOP	ROCKWOOD	P1203268	ROCKWOOD	483X-US320
YKK OR KAWNEER	1	ELECTRIC STRIKE	YKK	H7107	KAWNEER	20078
SET #23 - EXTERIOR STORAGE (FLORIDA)	1	PANIC HINGE	PERMO	CMPS HD 4 ALLUM X TEK		
LOCKNET OR DR H PACE	1	LOCKSET	SARGENT	28-180-1058 LL US320 MK		
LOCKNET OR DR H PACE	1	DOOR CLOSER	ROCKWOOD	361 CP5H EN		
LOCKNET OR DR H PACE	1	THRESHOLD	PERMO	117A		
LOCKNET OR DR H PACE	1	DOOR SWEEP	PERMO	318CN (T898)		
LOCKNET OR DR H PACE	1	WEATHER STRIPPING	PERMO	3544E (T898)		
LOCKNET OR DR H PACE	1	DRIP TOP SWEEP	PERMO	344C (T898)		
LOCKNET OR DR H PACE	1	DOOR SILENCER	SARGENT	361 CP5H EN		
LOCKNET OR DR H PACE	1	DOOR CLOSER	SARGENT	361 CP5H EN		
LOCKNET OR DR H PACE	1	KICK PLATE	ROCKWOOD	K1080 36" X 36" US320 48E		
LOCKNET OR DR H PACE	1	WALL STOP	ROCKWOOD	483 US320		
LOCKNET OR DR H PACE	1	LOCKSET	ROCKWOOD	483 US320		
SET #23 - TECH CLOSET	1	STANDARD HINGE	MCKINNEY	T42714 4-1/2" X 4-1/2" (NRP) X US320		
LOCKNET OR DR H PACE	1	DOOR CLOSER	SARGENT	361 CP5H EN		
LOCKNET OR DR H PACE	1	ELECTRIC STRIKE	YKK	H7107	KAWNEER	20078
LOCKNET OR DR H PACE	1	DOOR SILENCER	ROCKWOOD	K1080 36" X 36" US320 48E		
LOCKNET OR DR H PACE	1	DOOR POSITION SWITCH	ROCKWOOD	483 US320		


DOOR TYPES




DOOR TYPES LEGEND



DOOR TYPES LEGEND

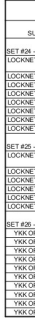

DOOR TYPES LEGEND

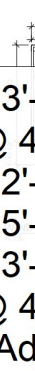


DOOR TYPES




DOOR TYPES LEGEND



DOOR TYPES LEGEND

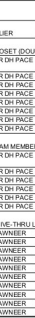

DOOR TYPES LEGEND

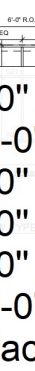


DOOR TYPES




DOOR TYPES LEGEND



DOOR TYPES LEGEND

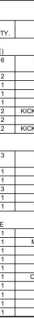

DOOR TYPES LEGEND

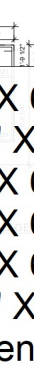

DOOR TYPES




DOOR TYPES LEGEND




DOOR TYPES LEGEND



DOOR TYPES LEGEND

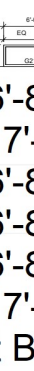


DOOR TYPES

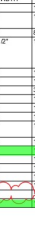


DOOR TYPES LEGEND



DOOR TYPES LEGEND

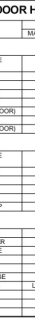

DOOR TYPES LEGEND

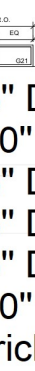


DOOR TYPES



DOOR TYPES LEGEND



DOOR TYPES LEGEND

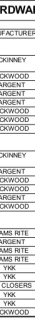

DOOR TYPES LEGEND



DOOR TYPES



DOOR TYPES LEGEND



DOOR TYPES LEGEND



DOOR TYPES LEGEND




DOOR TYPES



DOOR TYPES LEGEND



DOOR TYPES LEGEND

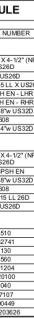

DOOR TYPES LEGEND




DOOR TYPES



DOOR TYPES LEGEND




DOOR TYPES LEGEND

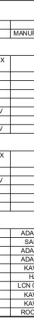

DOOR TYPES LEGEND



DOOR TYPES

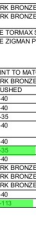

DOOR TYPES LEGEND



DOOR TYPES LEGEND



DOOR TYPES LEGEND



DOOR TYPES



DOOR TYPES LEGEND



DOOR TYPES LEGEND




DOOR TYPES LEGEND



DOOR TYPES



DOOR TYPES LEGEND

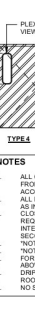

DOOR TYPES LEGEND



DOOR TYPES LEGEND



DOOR TYPES



DOOR